


PROPOSED TWO STOREY SIDE ADDITION CLEAR COTTAGE, MANOR RD, HAYLING IS HANTS FOR M. WILSON.

NEW SINGLE STACK PLUMBING TO BS 5572 USE 75MM
DEEP SEAL TRAPS, SVPT TO TERMINATE MINIMUM 900MM
ABOVE THE NEAREST OPENING WINDOW. PROVIDE A
RODDING ACCESS POINT AT THE BASE OF THE STACK

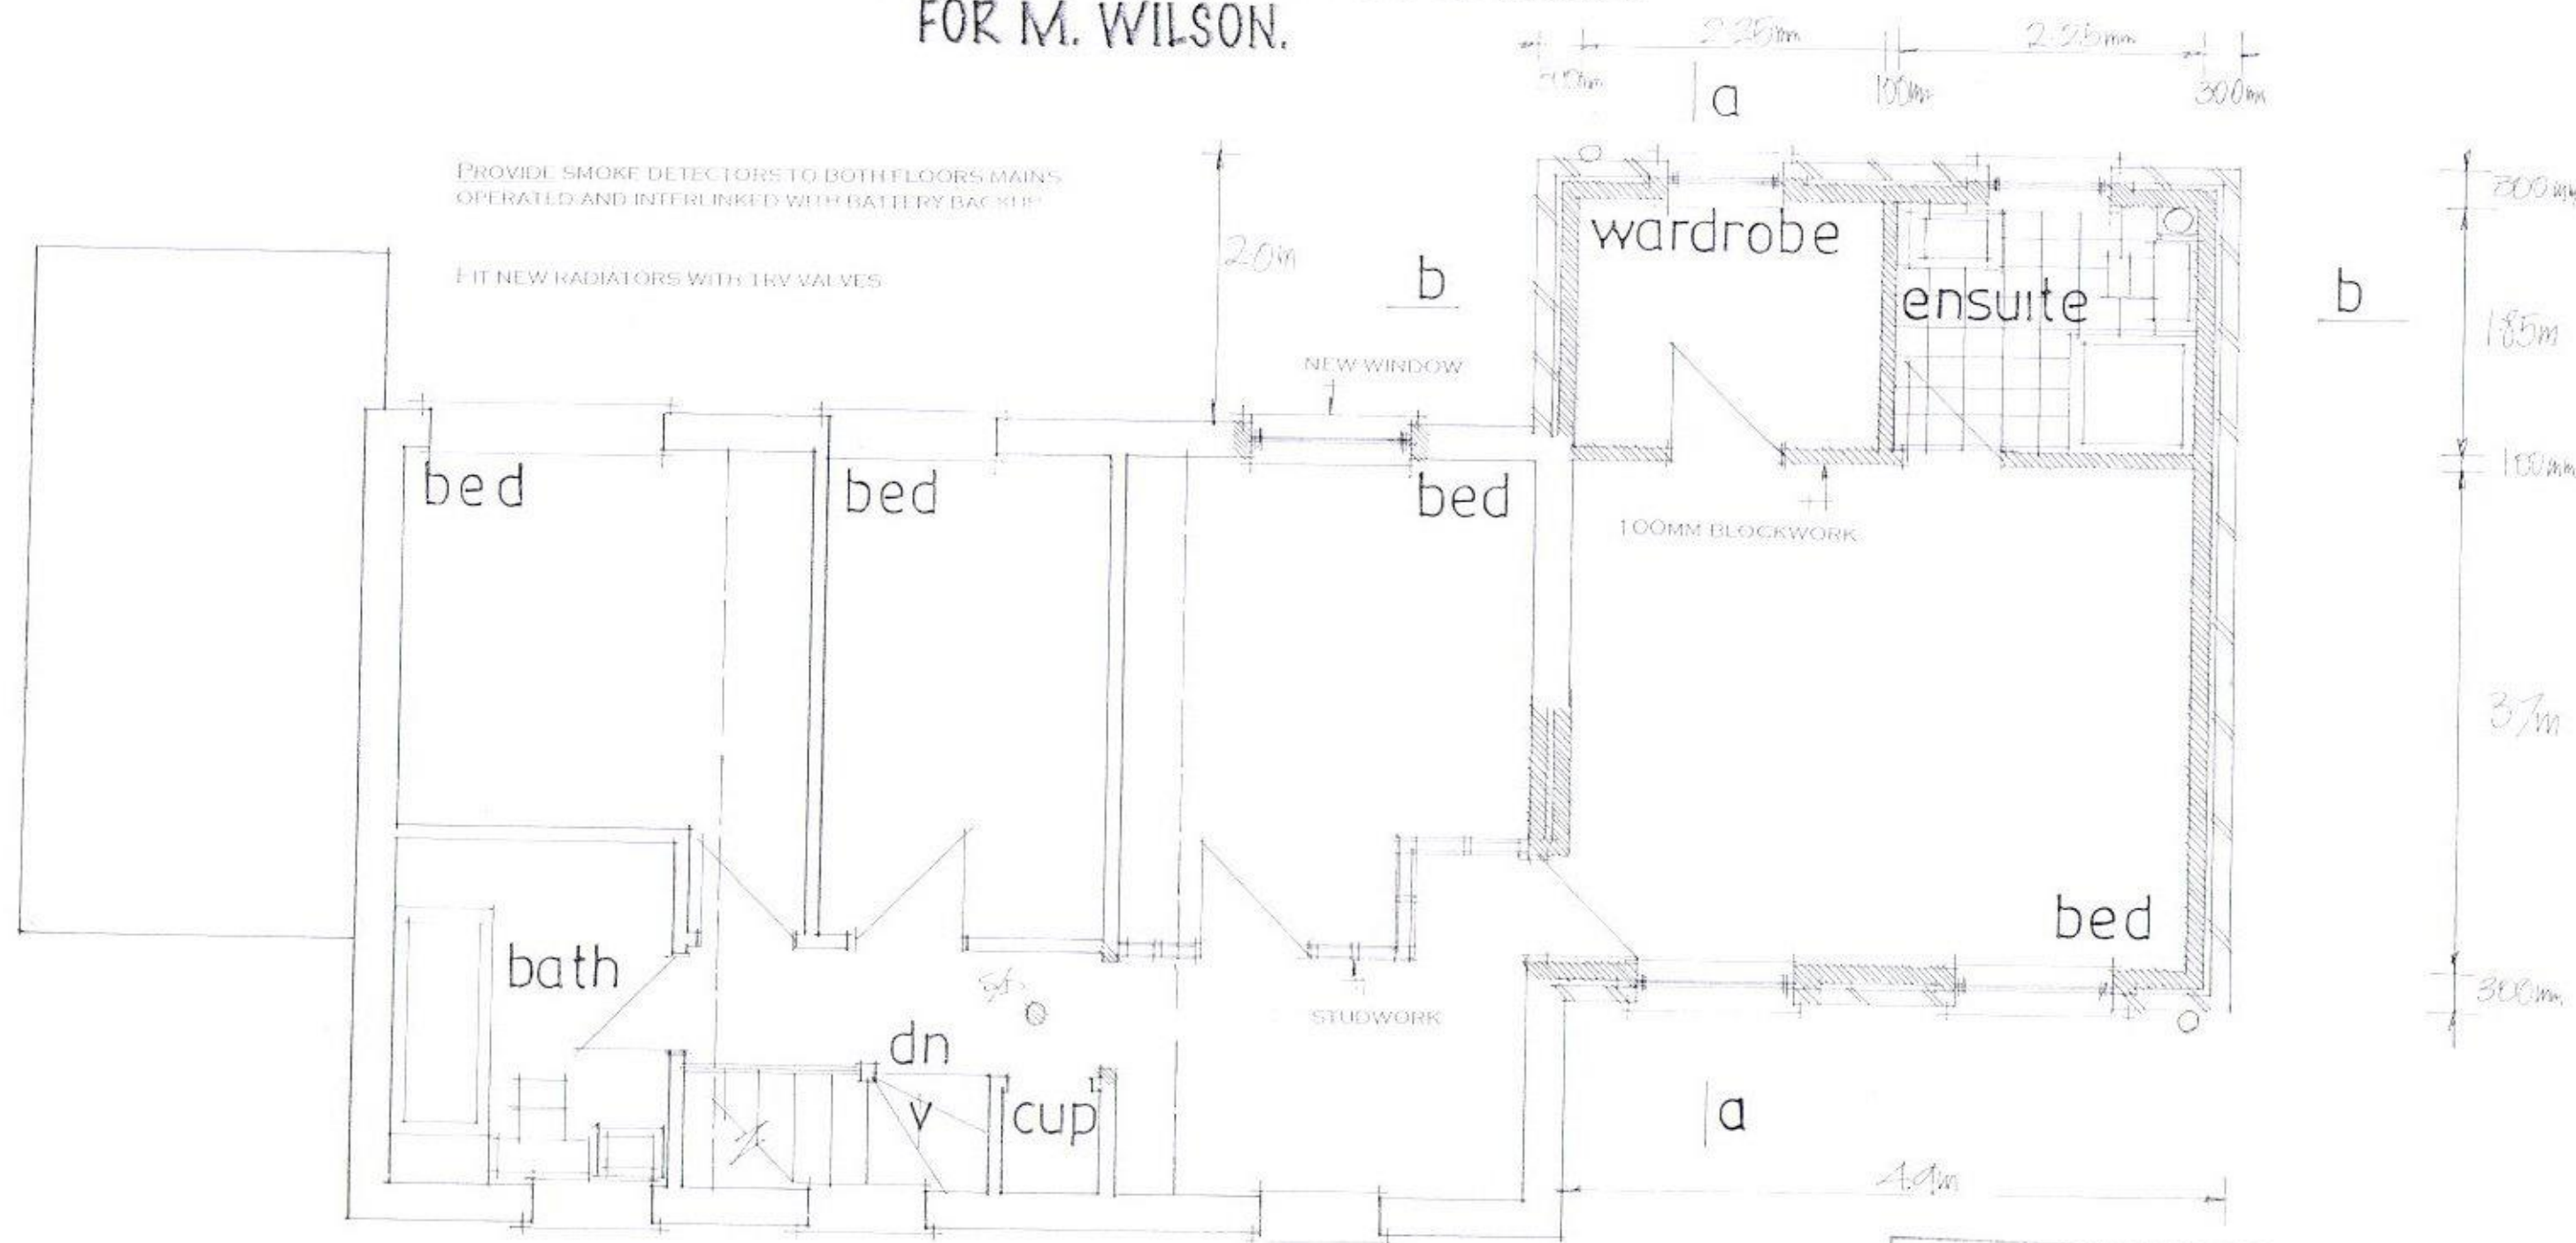


PROVIDE SMOKE DETECTORS TO BOTH FLOORS MAINS
OPERATED AND INTERLINKED WITH BATTERY BACK UP

FIT NEW RADIATORS WITH TRV VALVES

STUDWORK WELL BRACED 100X50MM TIMBER BUILT
OFF DOUBLE JOIST WHERE APPROPRIATE WITH 12.5MM
PLASTERBOARD AND SET BOTH SIDES INSERT 100MM
SOUND DEADENING QUILT MIN DENSITY 10KG/M3

ELECTRICAL INSTALLATION BY APPROVED
CERTIFICATED ELECTRICIAN TO COMPLY WITH
APPROVED DOCUMENT P:
CERTIFICATE TO BE ISSUED ON COMPLETION OF WORK.
BY COMPETENT APPROVED CERTIFICATED ELECTRICIAN
USE ENERGY EFFICIENT LIGHT BULBS AND FITTINGS.

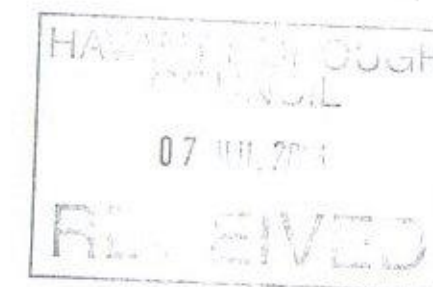

PETER J. WALKER MRICS
CHARTERED SURVEYOR
182 SEAFRONT, HAYLING ISLAND, HANTS
PO11 9 AN

date June 16
scale 1:100

TEL: 02392467571