


PROPOSED SINGLE STOREY FRONT/SIDE ADDITION.
1, ST AUBINS PARK, HAYLING ISLAND, HANTS.
FOR MR & MRS D. LIBBY.

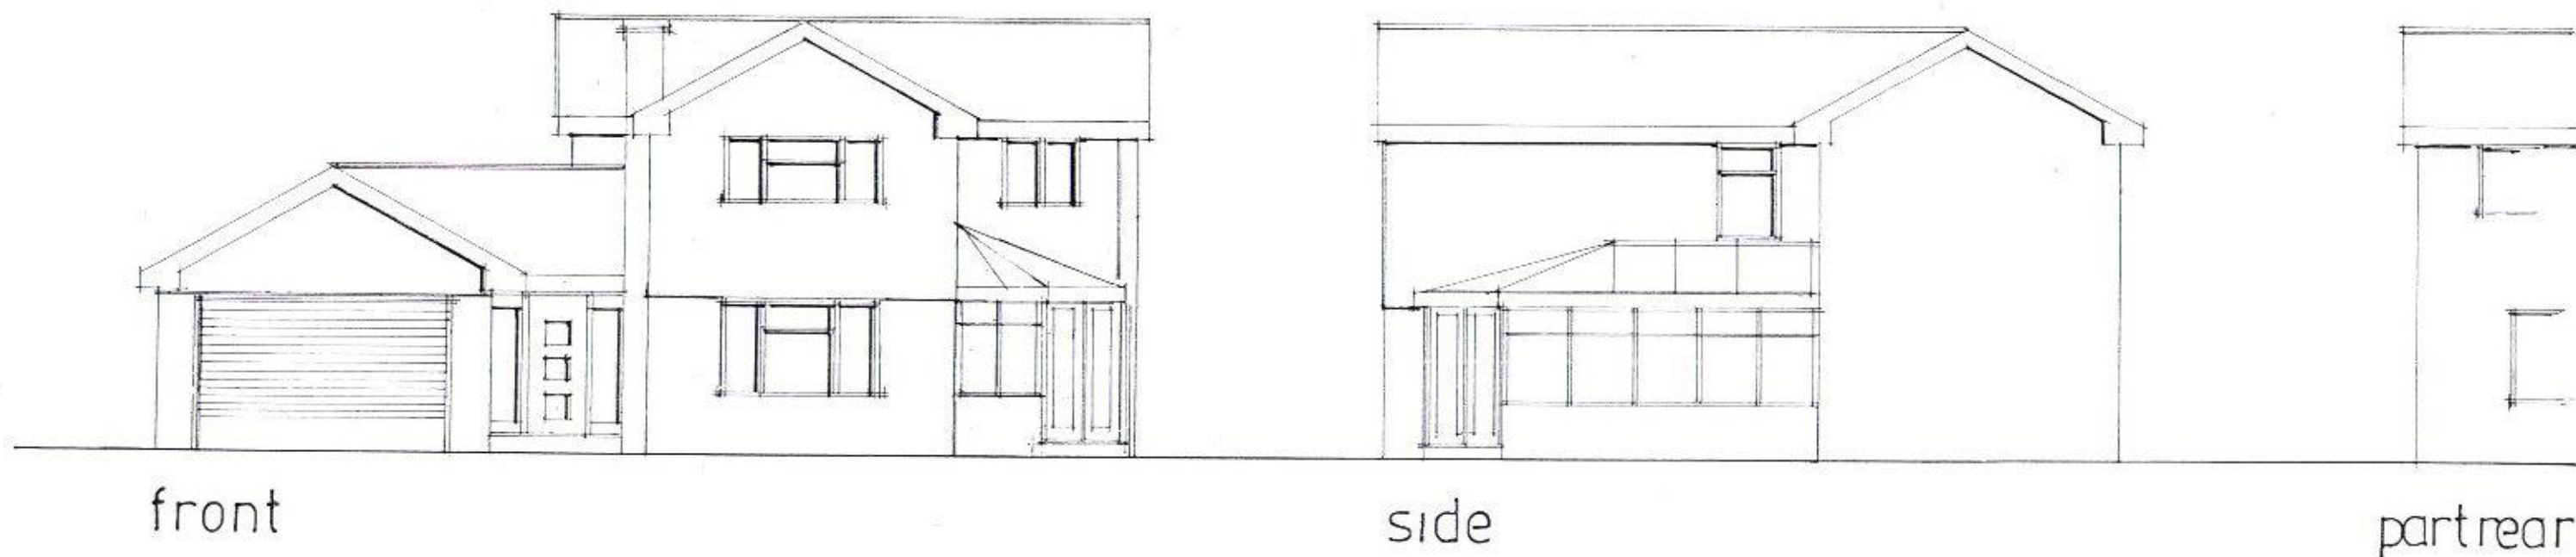

date feb 16
scale 1:100

EXISTING ELEVATIONS



PETER J. WALKER MRICS
CHARTERED SURVEYOR
182 SEAFRONT, HAYLING ISLAND, HANTS
PO11 9 AN

TEL: 02392467571