


MILL RYTHE HOLIDAY VILLAGE

PROPOSED SITE SECTION A-A

Copyright. This drawing is the property of A&M Architectural Partnership LLP. Its copyright and design content is reserved by them and the drawing is issued on the condition that it is not copied, reproduced, retained or disclosed to any other unauthorized person, either wholly or in part without the consent in writing of A&M Architectural Partnership LLP. Do not scale this drawing. Drawings can be scaled for Planning purposes only. Verify all dimensions on site before commencing any work or preparing any shop drawings. All dimensions are in mm unless otherwise stated. Report any alterations or omissions to the Architect. This drawing incorporates information from other professions. A&M Architectural Partnership LLP cannot accept responsibility for the integrity and accuracy of such information. Any clarification and/or additions that are required appertaining to such information should be sought from the relevant profession or their appointed representative. All contractors and sub contractors are to comply in all respects with current building regulations whether or not specifically stated on these drawings.

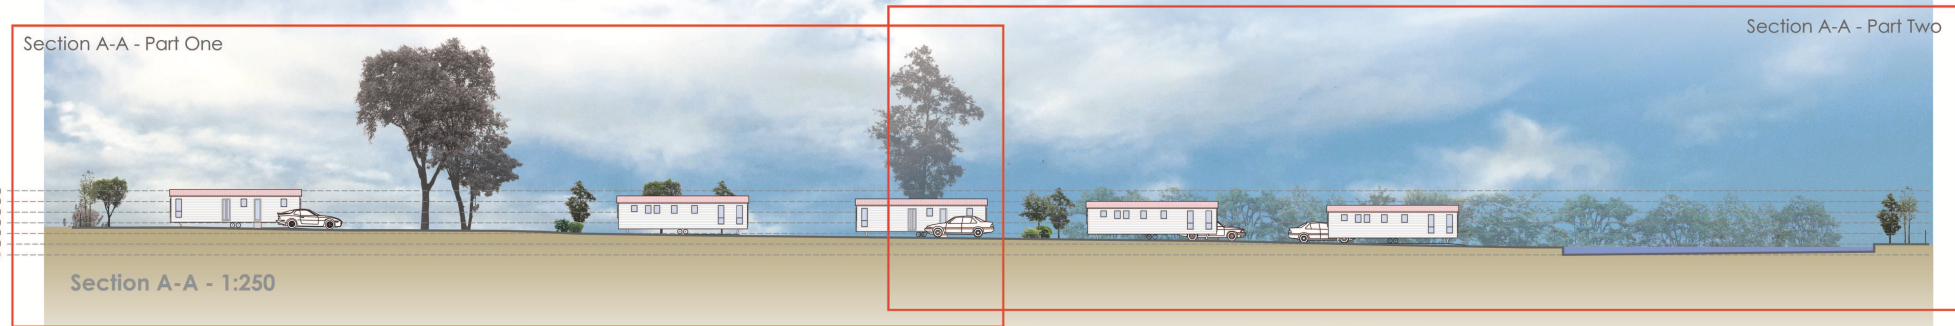



A	ADDITIONAL LANDSCAPING INDICATED	SJM	08/11/16
Rev.	Date	Name	Date



48 CAMBRIDGE ROAD
HARTING, EAST SUSSEX
TN20 1BT
T: 01424 380223
F: 01424 380223
E: info@a-and-m.co.uk

Client: AWAY RESORTS LTD.

Site Address: **MILL RYTHE HOLIDAY VILLAGE**
HAYANT ROAD, HAYLING ISLAND,
HAMPSHIRE, PO11 0PB

Project: PROPOSED MASTERPLAN

Drawing Title: PROPOSED SECTION A-A

Date	Scale	Drawn
Oct 2016	As Noted @ A1	SJM
Computer File Name	Checked by	
3877-440A-441A-442A Proposed Section A-A B-B C-C.dwg		

Status: **PLANNING**

Drawing Number	Revision
3877-440	A