


SKIN OF FACING BRICK TO SCHEDULE 15 TO BE UPVC COLOUR TO SCHEDULE

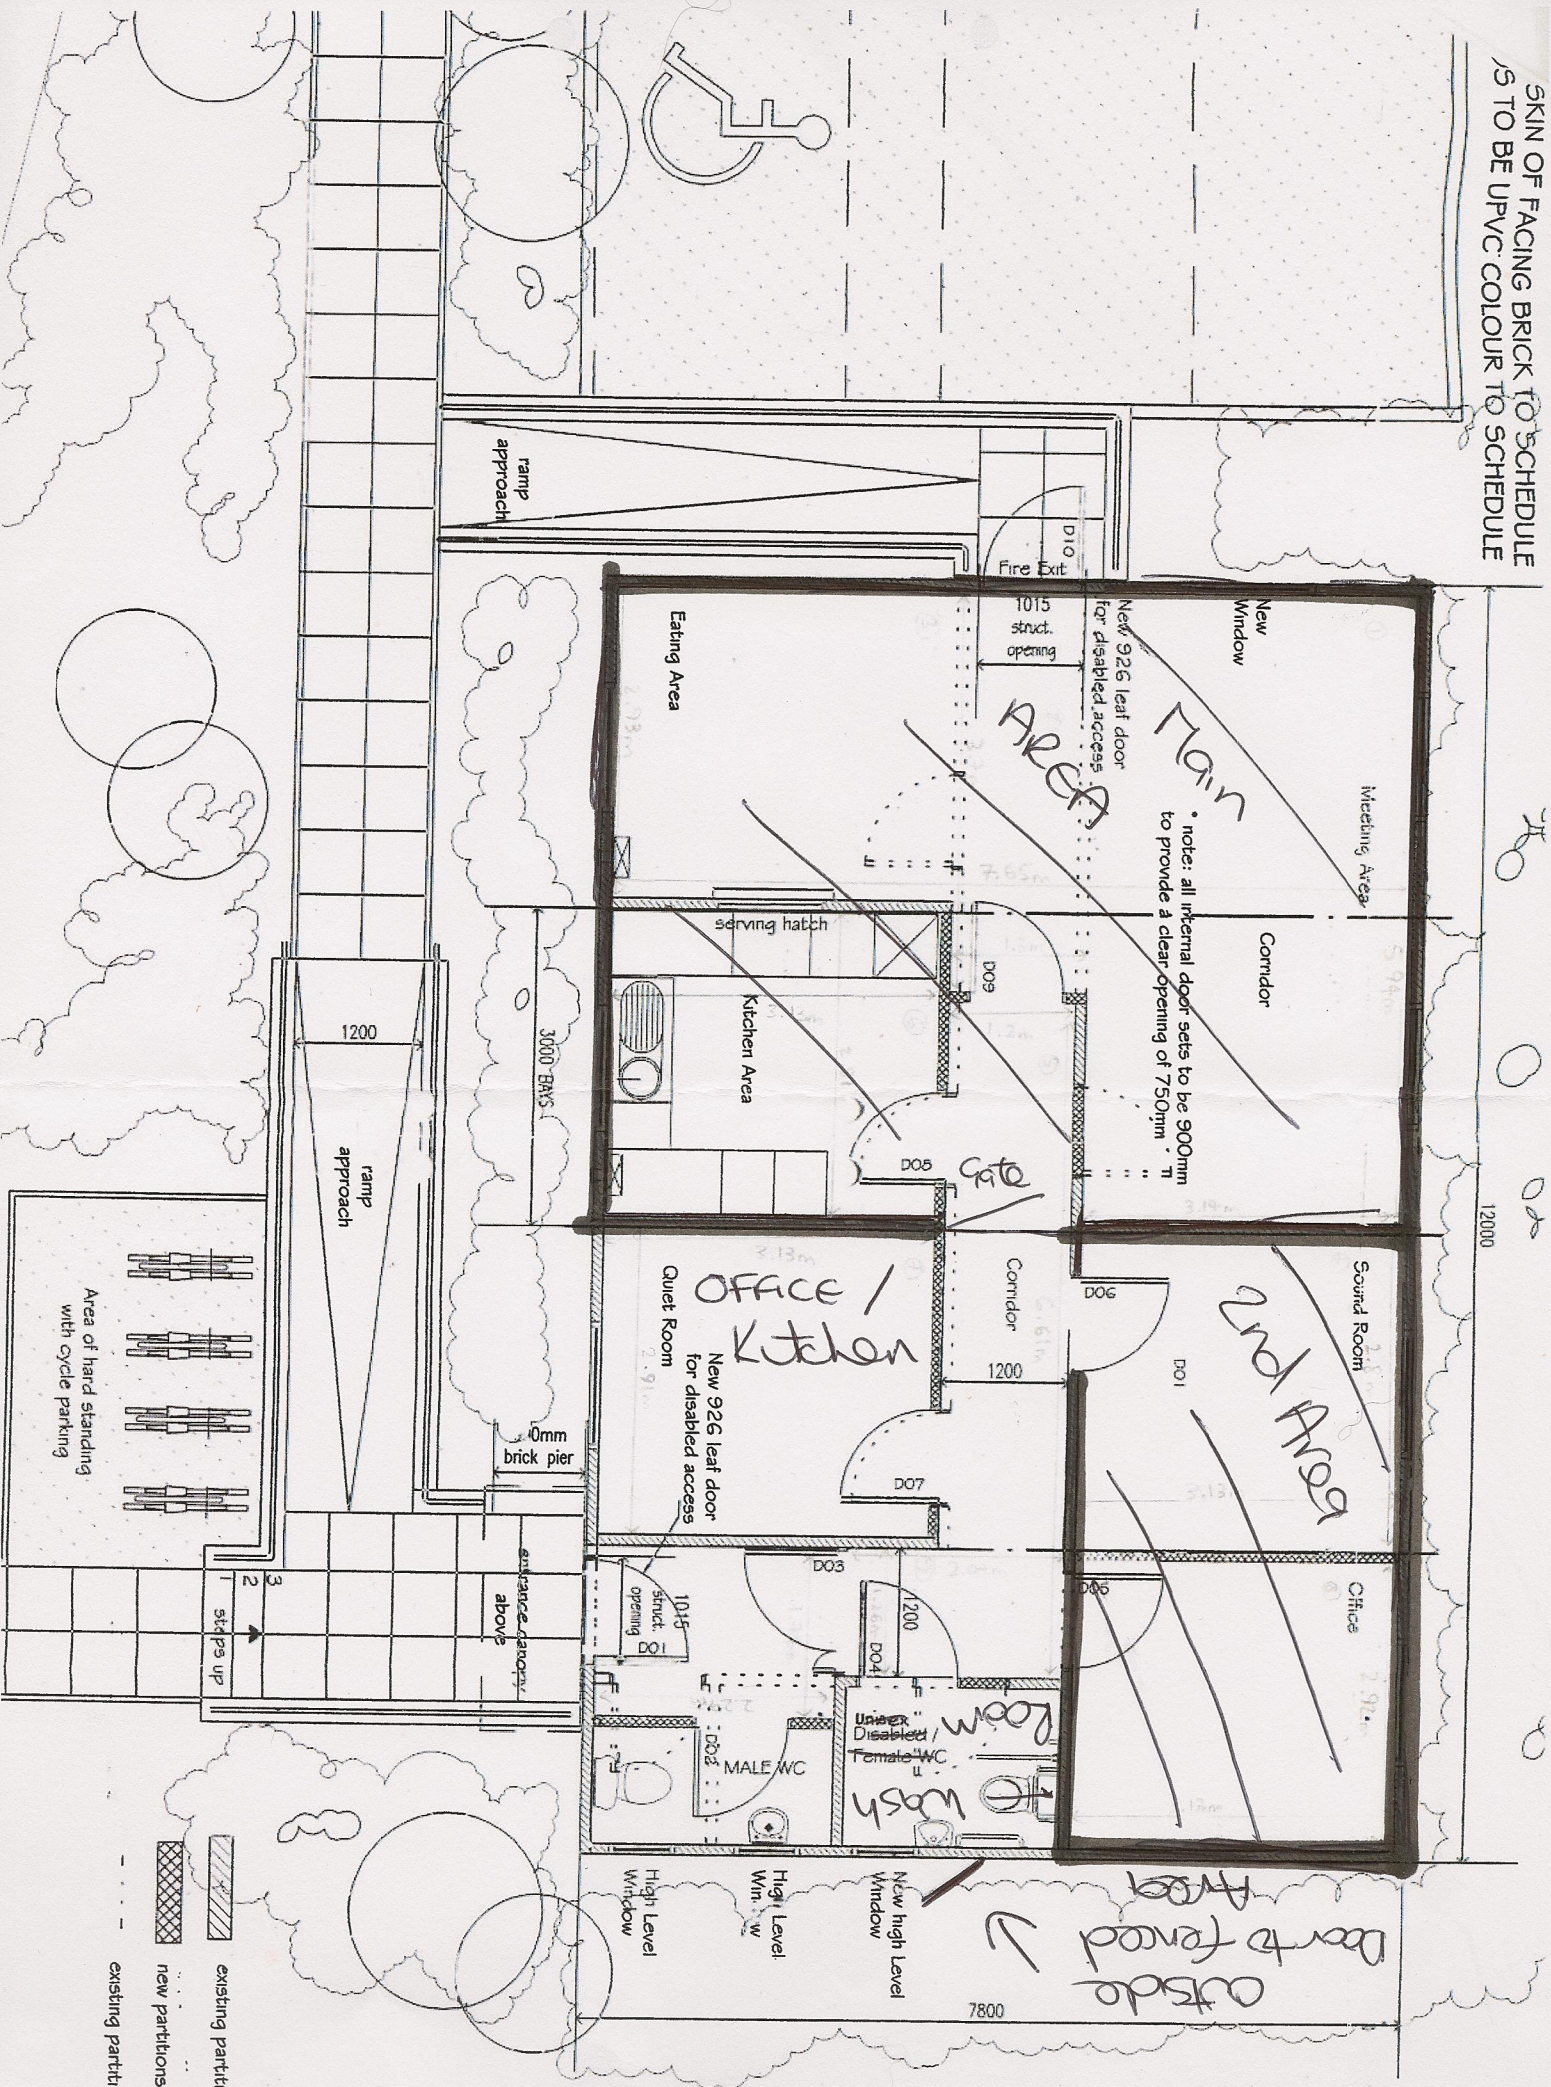

SI SC