


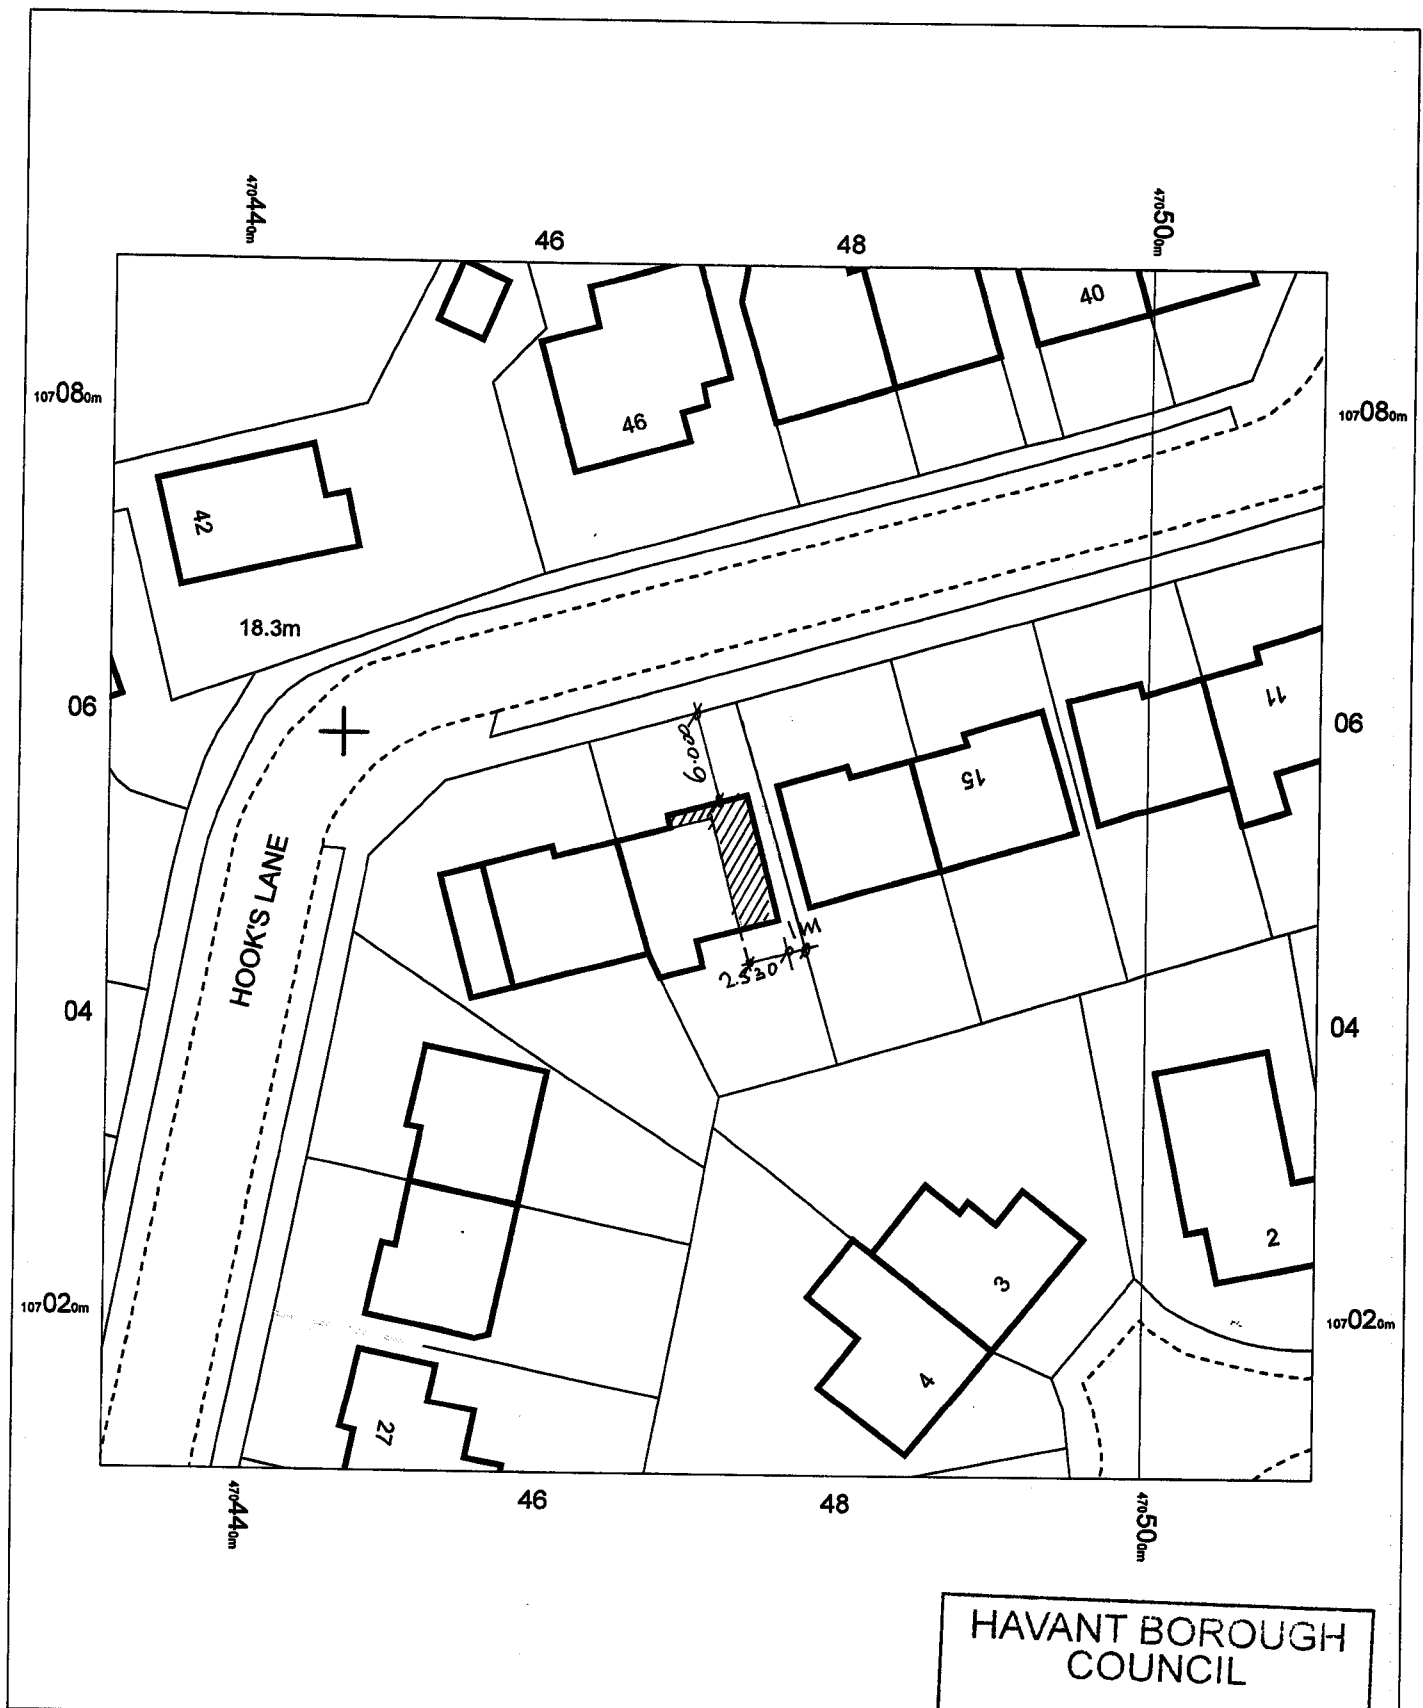

HAVANT BOROUGH
COUNCIL

29 JUN 2016

RECEIVED

19 HOOKS LANE
HAVANT
HAMPSHIRE
PO9 3DS

OS MasterMap 1250/2500/10000 scale
23 June 2016, ID: BW1-00539431
www.blackwellmapping.co.uk

1:500 scale print at A4, Centre: 470471 E, 107050 N

©Crown Copyright and database rights 2016 OS
100019980



BLACKWELL'S
www.blackwellmapping.co.uk

TEL: 0114 268 7858
maps.sheffield@blackwell.co.uk