


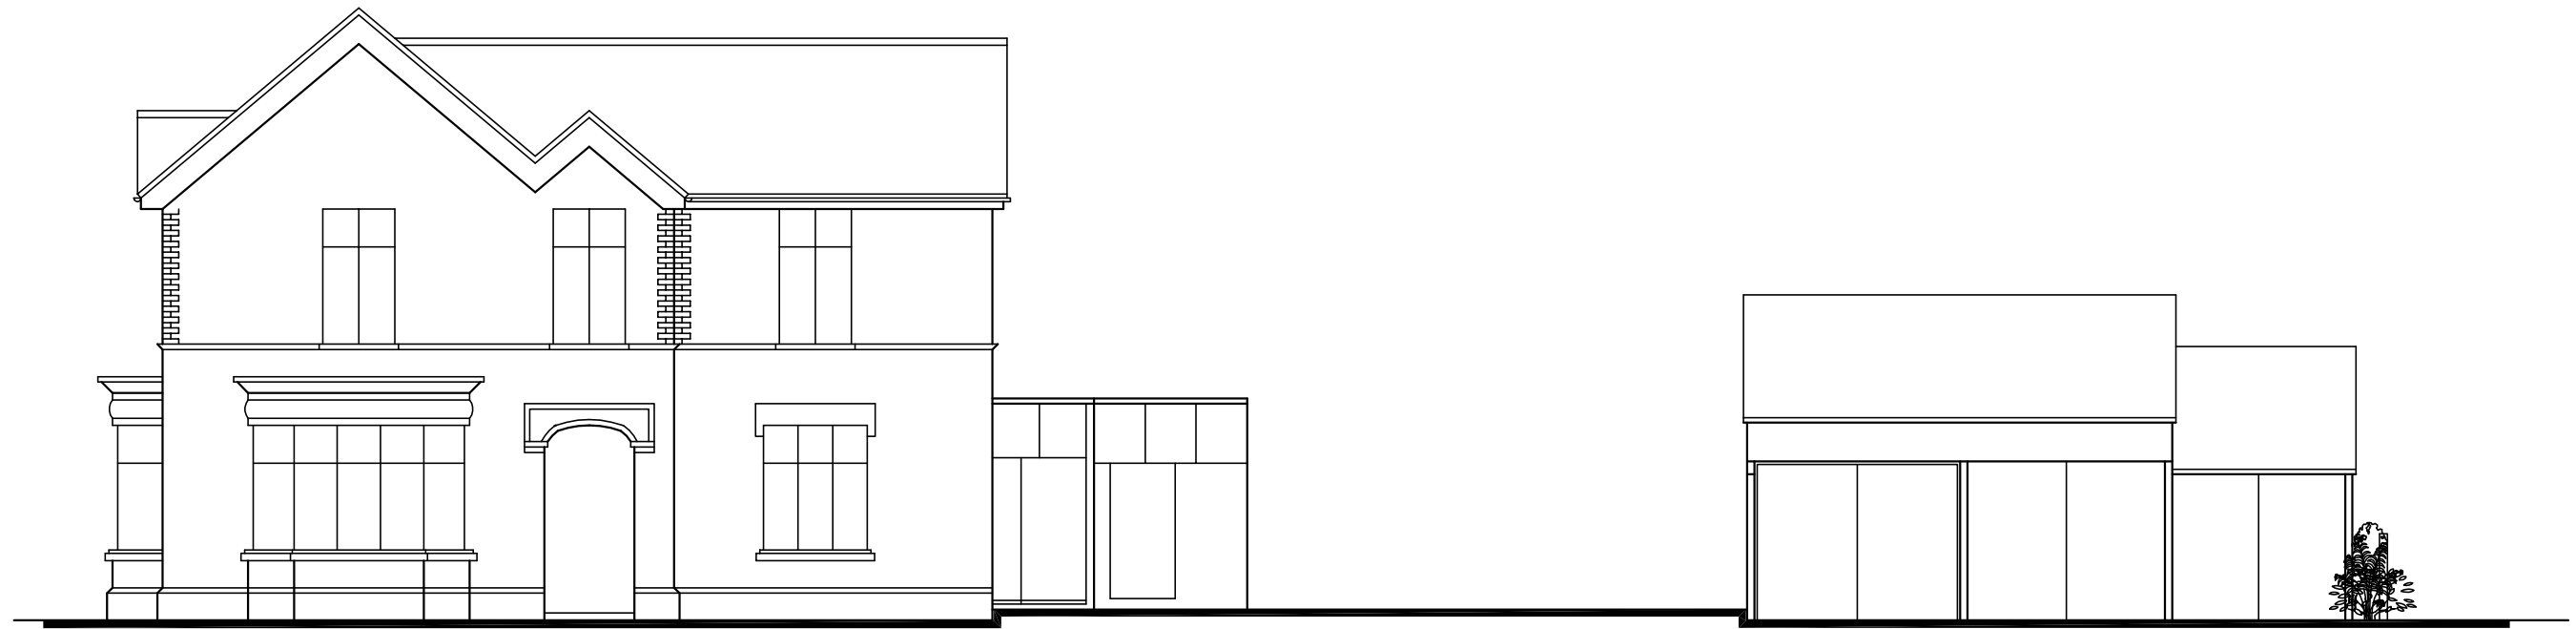

SOUTH



EAST


NORTH

20 Beechworth Road,
Havant,
PO9 1AX

EXISTING ELEVATIONS

Revisions

- A. North added. 23/03/17
- B.
- C.
- D.

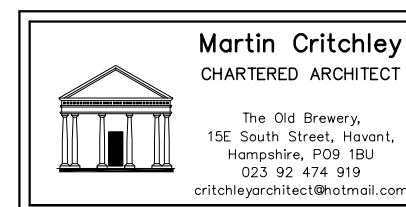

Scale A1 = 1:50, A3 = 1:100
Date 08/11/16
Drawn JHL

metres

10

20

30

1685-301^A