
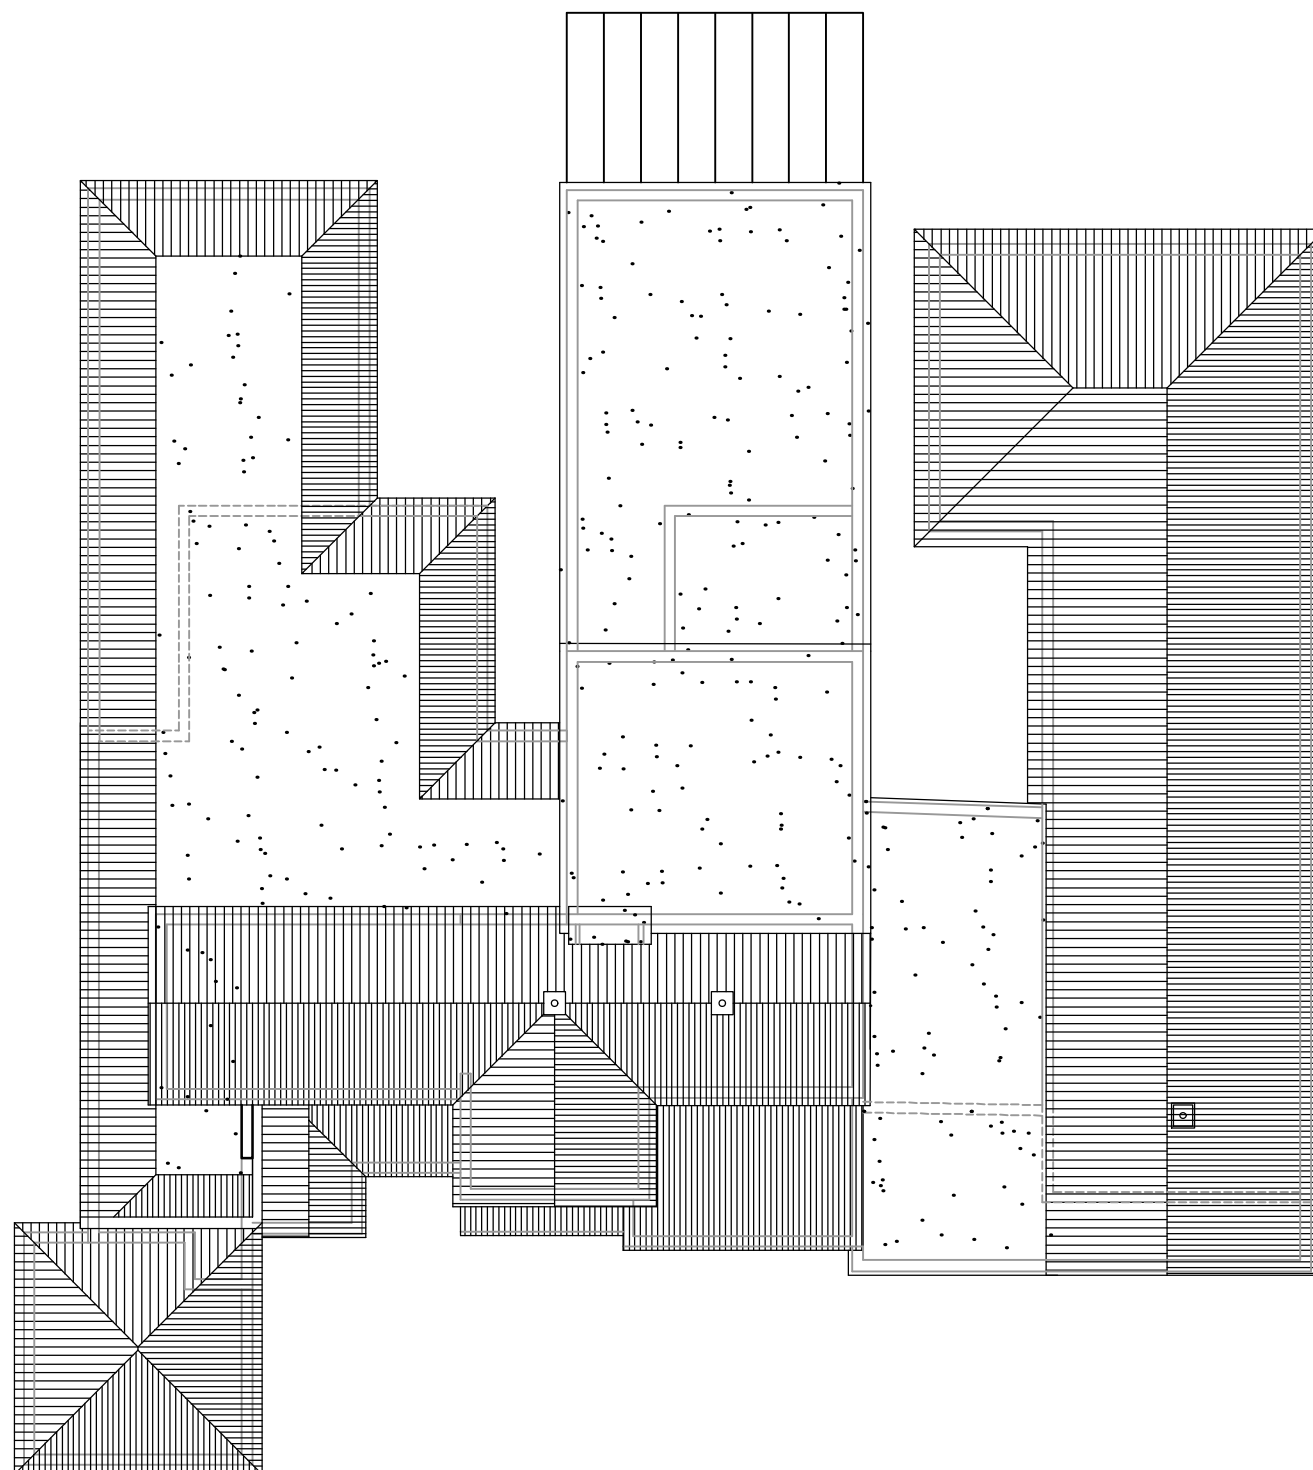


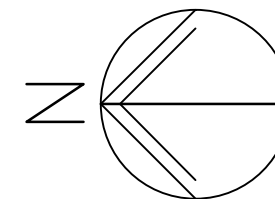


Blossom House
Beech Grove
Hayling Island
P011 9DP

Proposed Roof Plan

Revisions

- A. Lift roof extension 20/06/16
- B. Client revisions 28/06/16
- C. First floor revisions 05/07/16

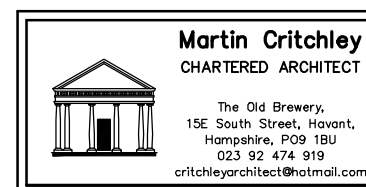

Scale A3 = 1:200, A1 = 1:100
Drawn SAR/ELR
Date 23/05/16

1618-404^C

