


IVORY HOUSE

SOUTH/WEST CROSS SECTION VIEW

APP/16/00577

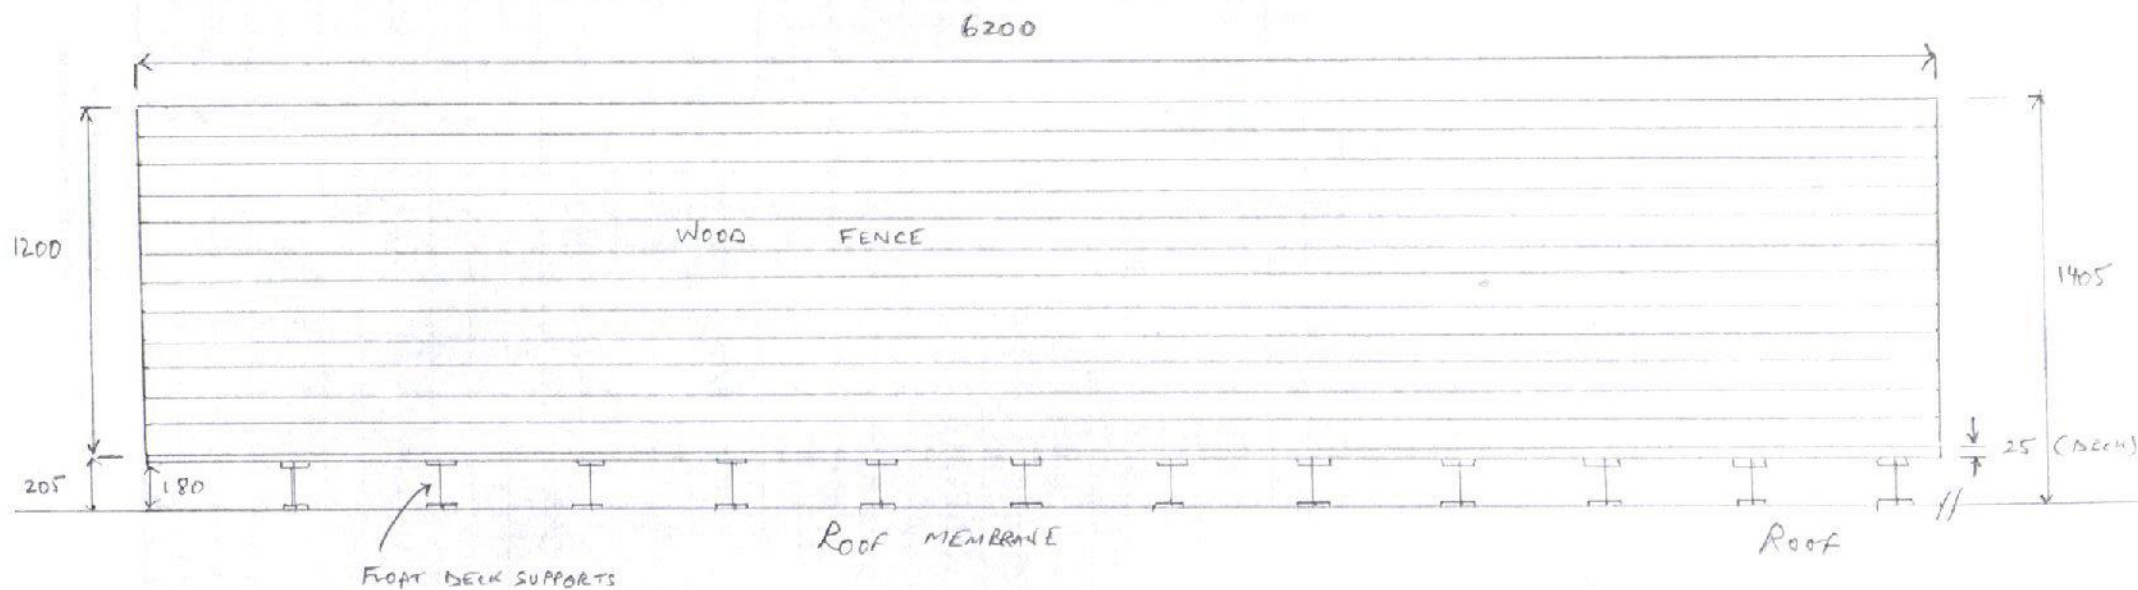

HAVANT BOROUGH
COUNCIL
30 SEP 2016
RECEIVED

SCALE 1:25

ALL DIMENSIONS IN MM