


NEW WINDOWS CATNIC LINTELS OVER

BACK INLET GULLEY

HANT BOROUGH
COUNCIL

200m JV 2016

RECEIVED

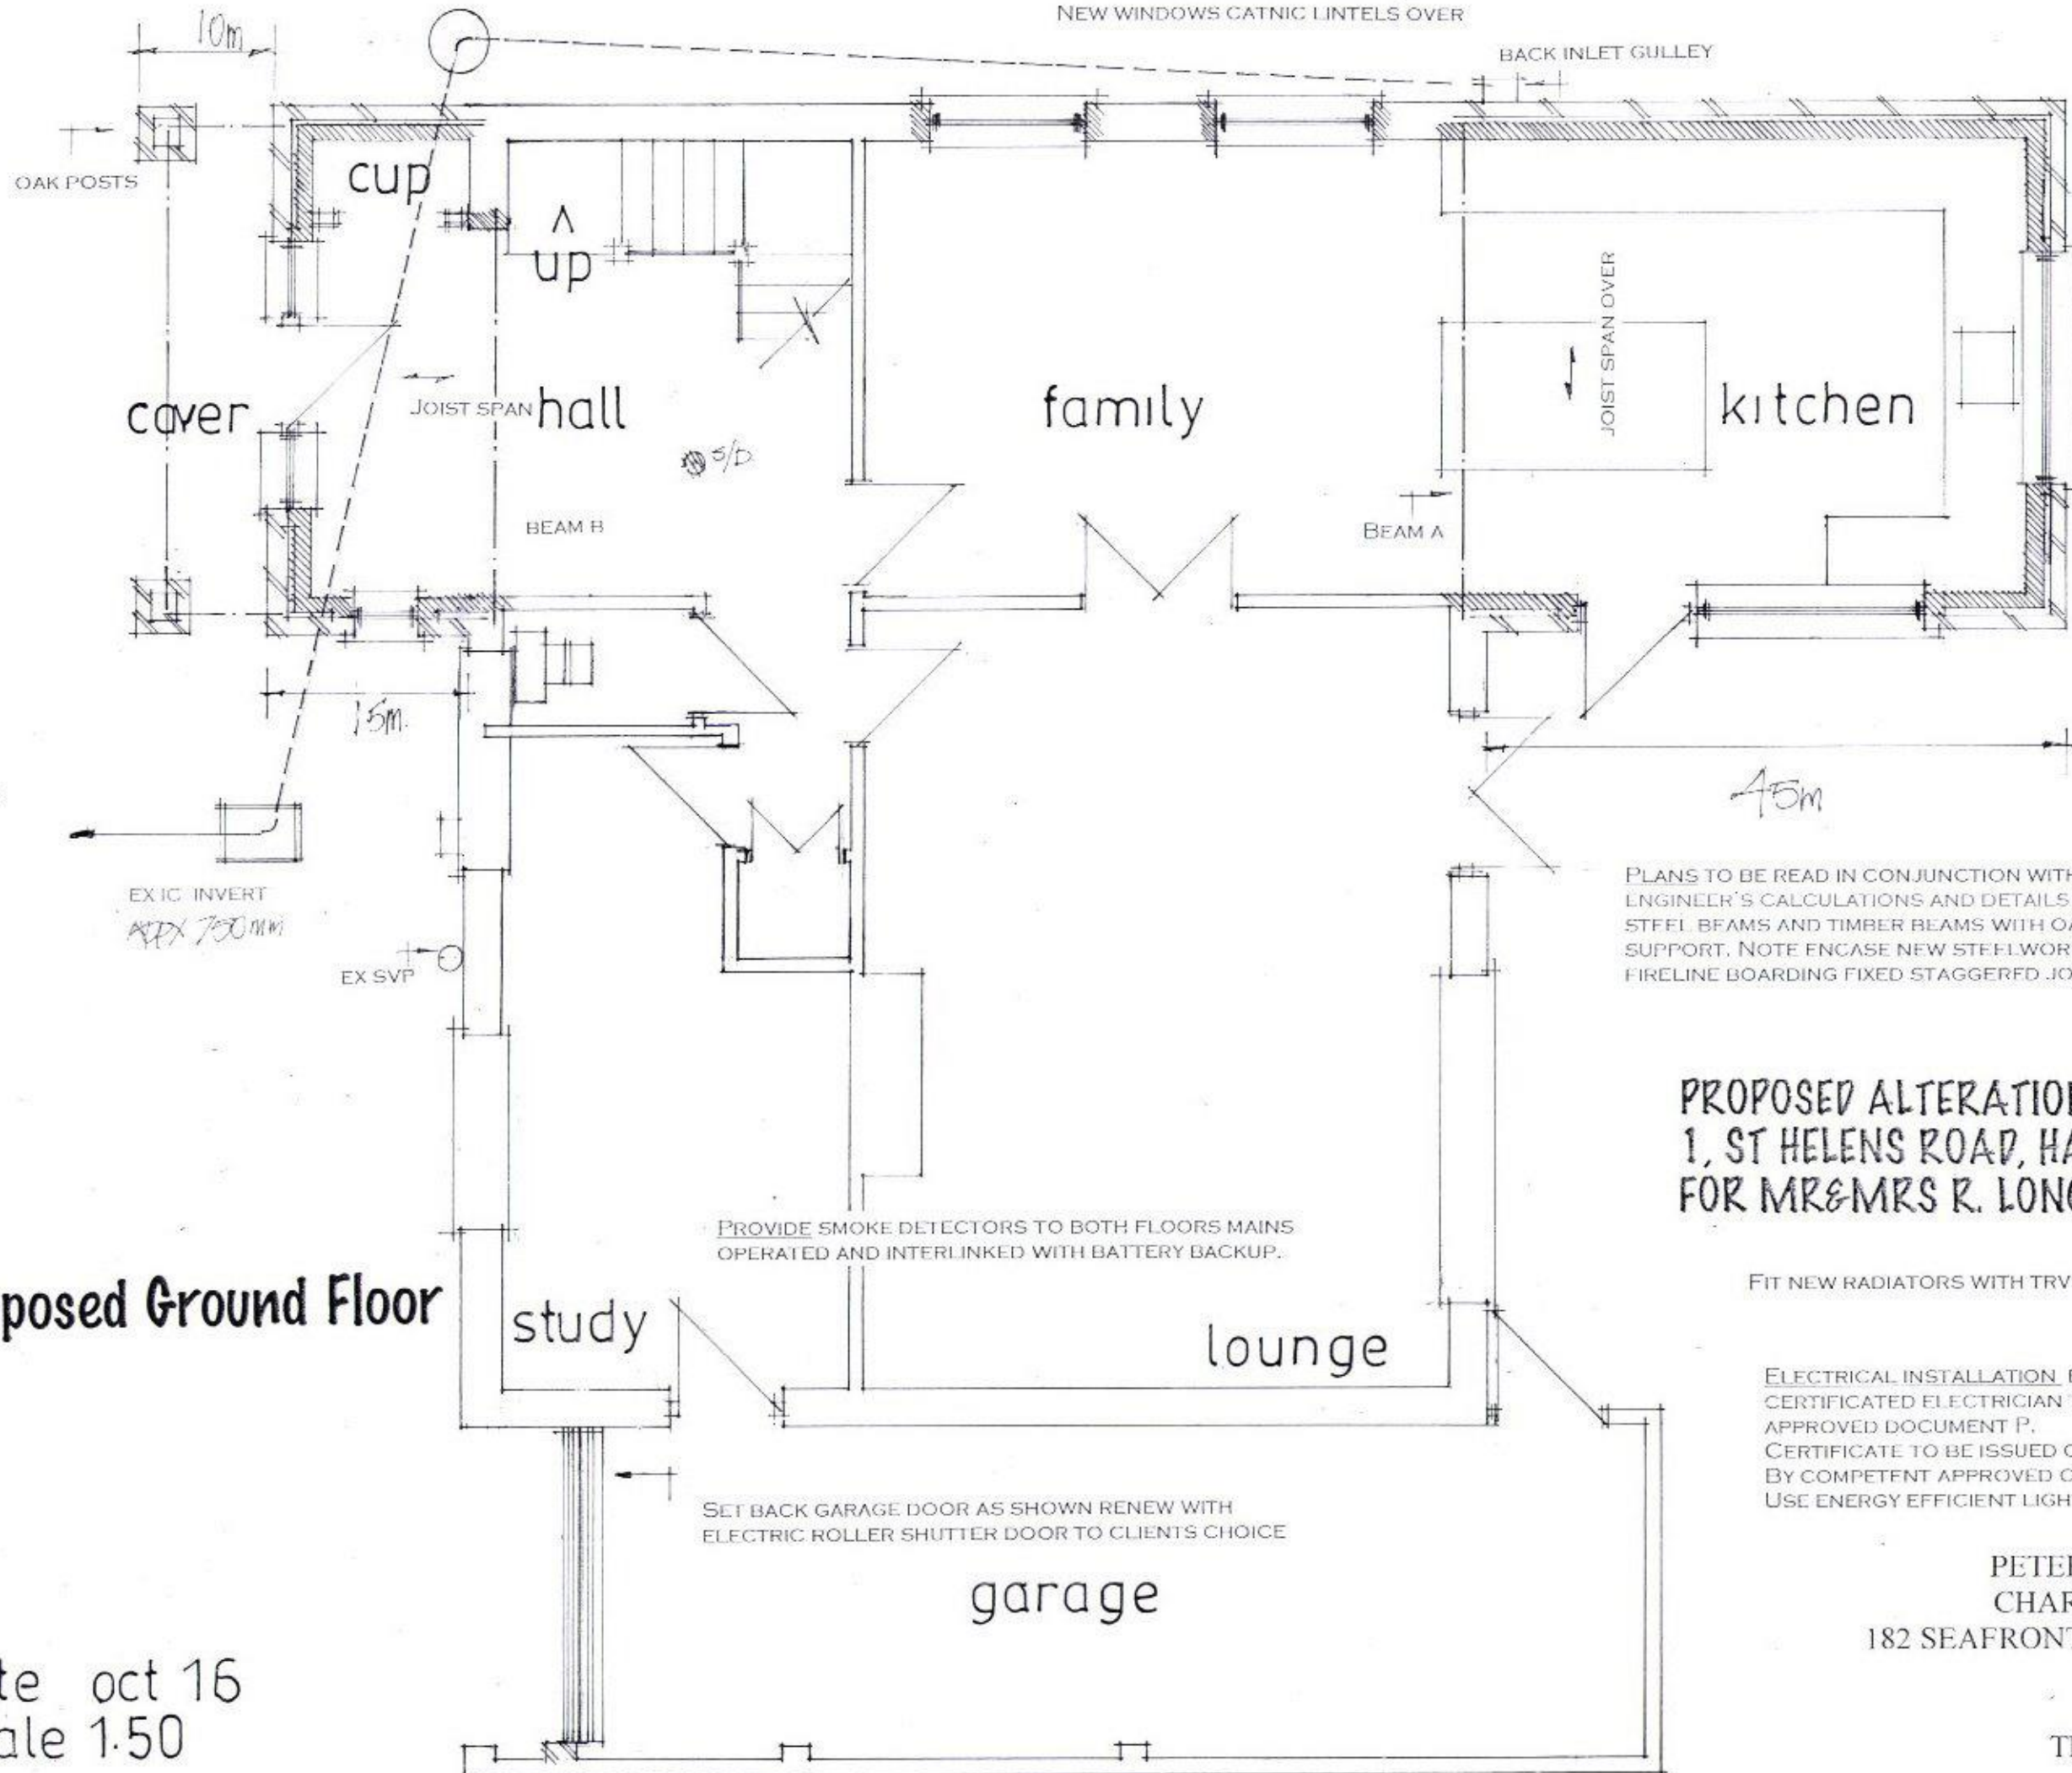

PLANS TO BE READ IN CONJUNCTION WITH THE
ENGINEER'S CALCULATIONS AND DETAILS FOR NEW
STEEL BEAMS AND TIMBER BEAMS WITH OAK POST AS
SUPPORT. NOTE ENCASE NEW STEELWORK IN 12.5MM
FIRELINE BOARDING FIXED STAGGERED JOINT.

PROPOSED ALTERATIONS & ADDITIONS.
1, ST HELENS ROAD, HAYLING I. HANTS.
FOR MR&MRS R. LONGDEN-THURGOOD.

FIT NEW RADIATORS WITH TRV VALVES

ELECTRICAL INSTALLATION BY APPROVED
CERTIFICATED ELECTRICIAN TO COMPLY WITH
APPROVED DOCUMENT P.
CERTIFICATE TO BE ISSUED ON COMPLETION OF WORK.
BY COMPETENT APPROVED CERTIFICATED ELECTRICIAN
USE ENERGY EFFICIENT LIGHT BULBS AND FITTINGS.

PETER J. WALKER MRICS
CHARTERED SURVEYOR
182 SEAFRONT, HAYLING ISLAND, HANTS
PO11 9 AN

TEL: 02392467571

Proposed Ground Floor

date oct 16
scale 1:50

PROVIDE SMOKE DETECTORS TO BOTH FLOORS MAINS
OPERATED AND INTERLINKED WITH BATTERY BACKUP.

SET BACK GARAGE DOOR AS SHOWN RENEW WITH
ELECTRIC ROLLER SHUTTER DOOR TO CLIENTS CHOICE