


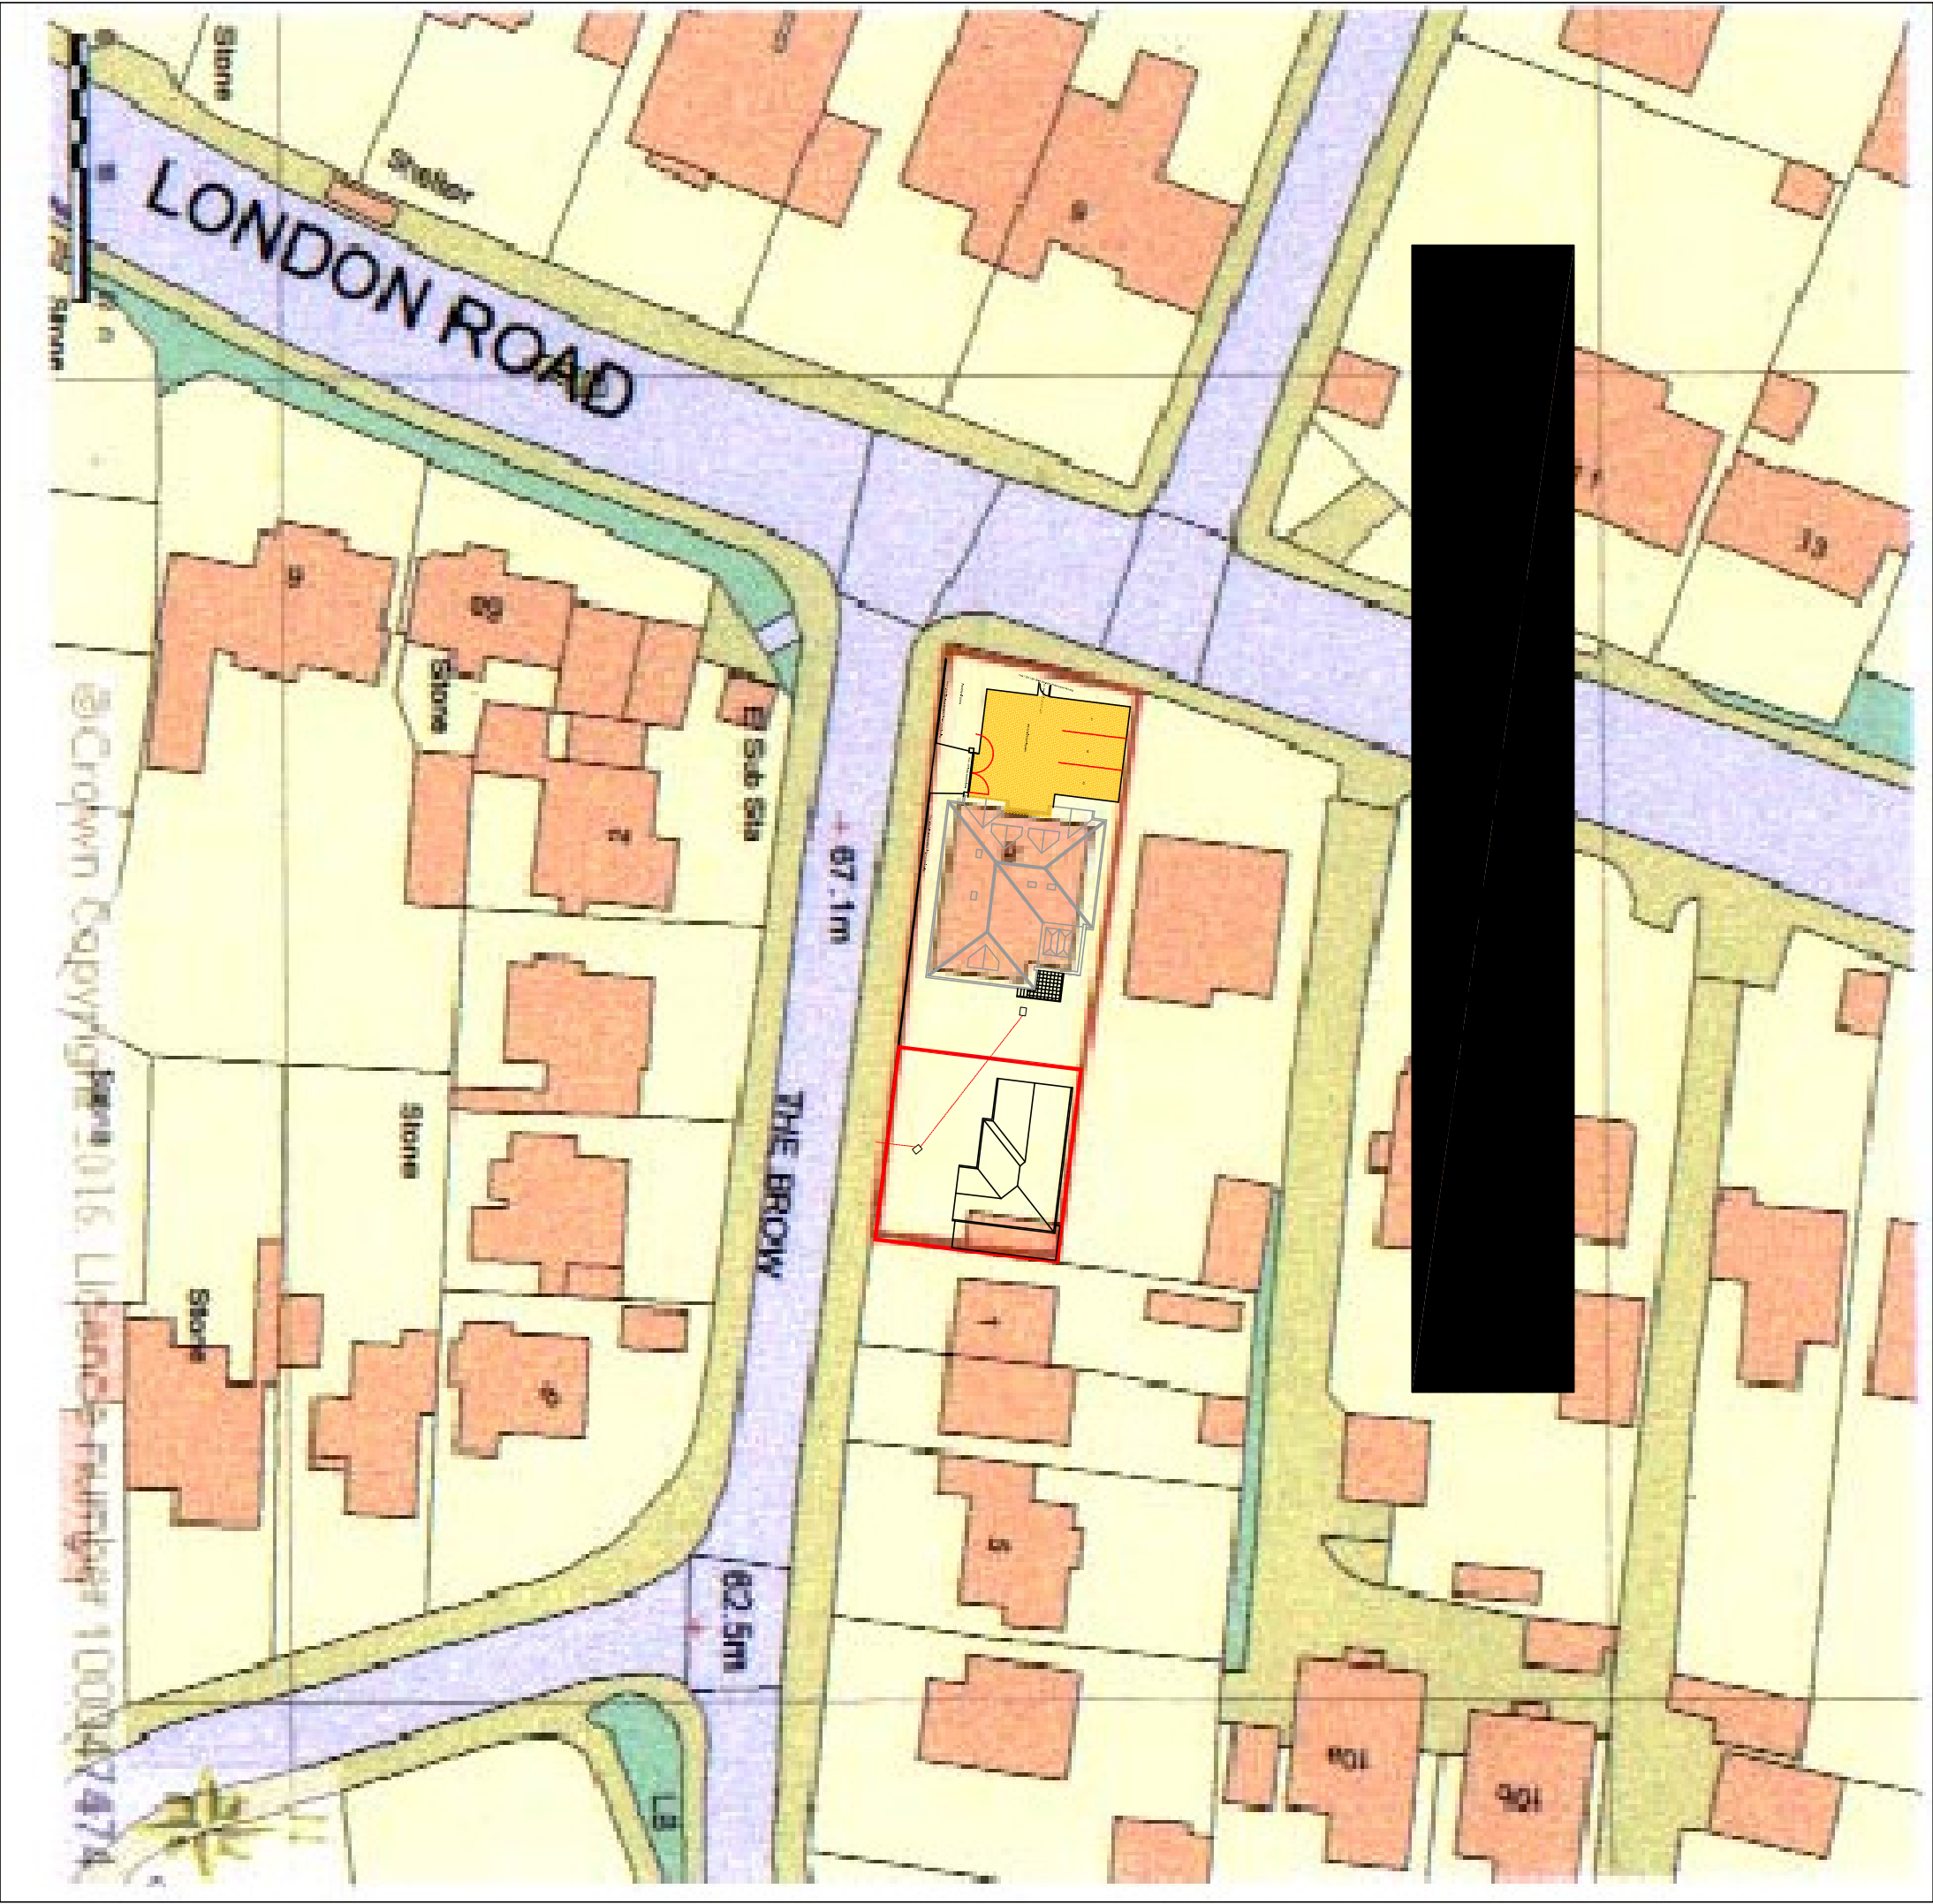

PETER GALLOWAY PARTNERSHIP



ARCHITECTS

HAYMAN, HAMPSHIRE PO9 1BA
TEL 02392 46315 FAX 02392 46322

SCALE	TITLE
1/500	Proposed Bungalow
DATE	
Feb. 2017	8, London Road - Witley
AUTHOR	
PG	BLOCK PLAN
DRAWING NO	
17/01/501	