


SPECIFICATION
All works generally, to comply with the written Soft
Landscape Specification.

NOTE: DO NOT SCALE FROM DRAWING

Legend

-  Existing trees to be retained and protected during construction
-  Proposed tree planting within soft landscape. See detail on sheet
-  Proposed *Buxus* (box) hedge planting to be planted in a single row at 300mm centres
-  Proposed hedge planting to be planted in a double staggered row 300mm apart and at 500mm centres in each row. To be maintained at 1m height
-  Proposed shrub planting to receive 75mm bark mulch after planting operations. Mixes to be planted in groups of 5-7

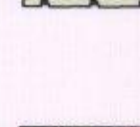

B	11.04.16	Client Comments	JD
A	01.03.16	Client Comments	JD
Rev	Date	Details	Drawn

ACD
ENVIRONMENTAL

Ecology
Archaeology
Arboriculture
Landscape Architecture

ACD at these offices:
Rodbourne Rail Business Centre, Grange Lane,
Malmesbury, SN16 0ES
Tel: 01666 825646

Courtyard House, Mill Lane, Godalming, GU7 1EY
Tel: 01483 425714

Suite 6, Crescent House, Yonge Close, Eastleigh, SO50 9SX
Tel: 02382 026 300
email: mail@acdenv.co.uk
www.acdenvironmental.co.uk

Foreman
Homes

scheme: Ranelagh Road, Havant
Re-plan area A
client: Foreman Homes
drawing: Landscape Proposals
date: November 2015
scale: 1:200@A2
drawing no: FOR20239 18B Sheet 1
drawn: AE checked: HS


Copyright of ACD Environmental Ltd. All rights described in
Chapter IV of the Copyright, Designs and Patents Act 1988 have
been generally asserted: 2011. Copyright of this plan remains
with ACD until all fees have been paid in full.

Planting Schedule Sheet 1

Species Name	Girth	Height	Density	Specification	No.
Betula pendula	12-14cm	350-425cm	Counted	Heavy Standard : Clear Stem 175-200 : RB	7No
Carpinus betulus	12-14cm	350-425cm	Counted	Heavy Standard : Clear Stem 175-200 : RB	3No
Prunus padus	14-16cm	425-600cm	Counted	Extra Heavy Standard : Clear Stem min. 200 : RB	1No

Species Name	Height	Pot Size	Specification	Density	No.
Abelia floribunda	60-80cm	5-7.5L	Bushy	4/m ²	9No
Aucuba japonica 'Rozannie'	40-60cm	5L	Bushy	4/m ²	7No
Buxus sempervirens	40-60cm	5-7.5L	Bushy	0.3Ctr	59No
Cornus sanguinea	40-60cm	3L	Branched	3/m ²	94No
Coryllus avellana	40-60cm	3L	Bushy	3/m ²	94No
Cotoneaster x suecicus 'Coral Beauty'	40-60cm	5L-7.5L	Bushy	4/m ²	25No
Daphne odora var. rubra	40-60cm	5L	Bushy	4/m ²	14No
Euonymus europaeus	40-60cm	3L	Bushy	3/m ²	94No
Ligustrum ovalifolium	60-80cm	5-7.5L	Bushy	0.5Ctr Double Staggered at 0.3m offset	25No
Pittosporum tenuifolium 'Irene Patterson'	60-80cm	10L	Bushy	0.5Ctr	6No
Pittosporum tenuifolium 'Irene Patterson'	40-60cm	5L	Branched	4/m ²	15No
Pittosporum tenuifolium 'Tom Thumb'	40-60cm	5-7.5L	Bushy	4/m ²	32No
Sarcococca hookerana digy. 'Purple Stem'	40-60cm	5-7.5L	Bushy	4/m ²	28No
Skimmia japonica 'Fructo Alba'	40-60cm	5-7.5L	Bushy	4/m ²	20No
Skimmia japonica reevesiana	40-60cm	5-7.5L	Bushy	4/m ²	5No
Viburnum burkwoodii 'Anne Russell'	40-60cm	5L	Bushy	4/m ²	10No
Viburnum opulus	40-60cm	3L	Bushy	3/m ²	94No
Weigela 'Praecox Variegata'	40-60cm	5L	Bushy	4/m ²	15No

Tree Planting Pit Detail within Soft Landscape

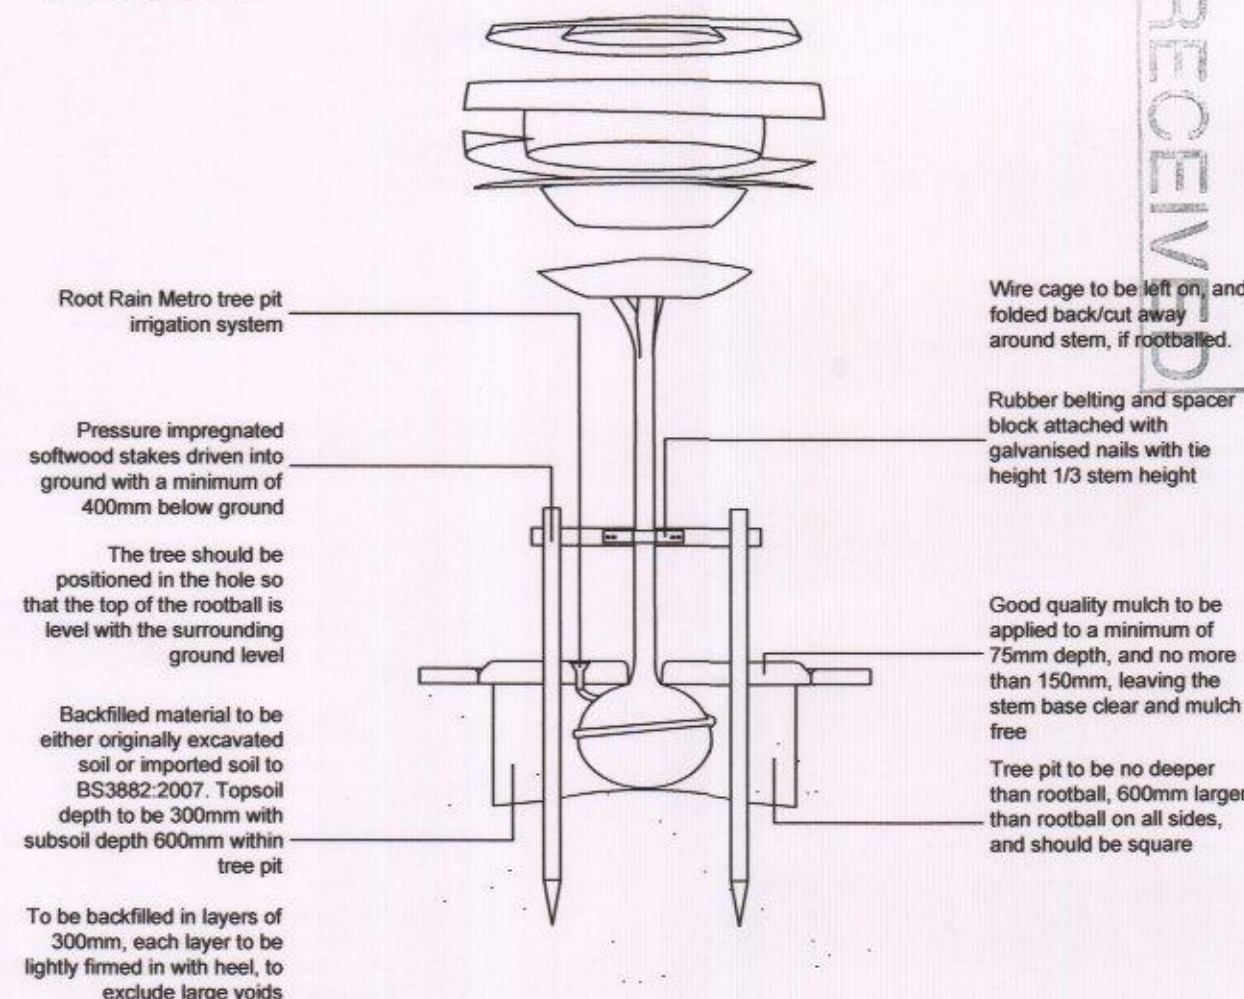

All components as supplied from GreenBlue Urban or similar and approved