

0 2 4 6 8 10

PHYSICAL SCALE IN METERS @ 1:100

NOTES:
This drawing has been produced solely for PLANNING/DESIGN.
Do not Scale from this Drawing except for planning purposes.
Any drainage shown is presumed and to be checked on site before commencement of works.
This drawing is the copyright of MF Designs Ltd.

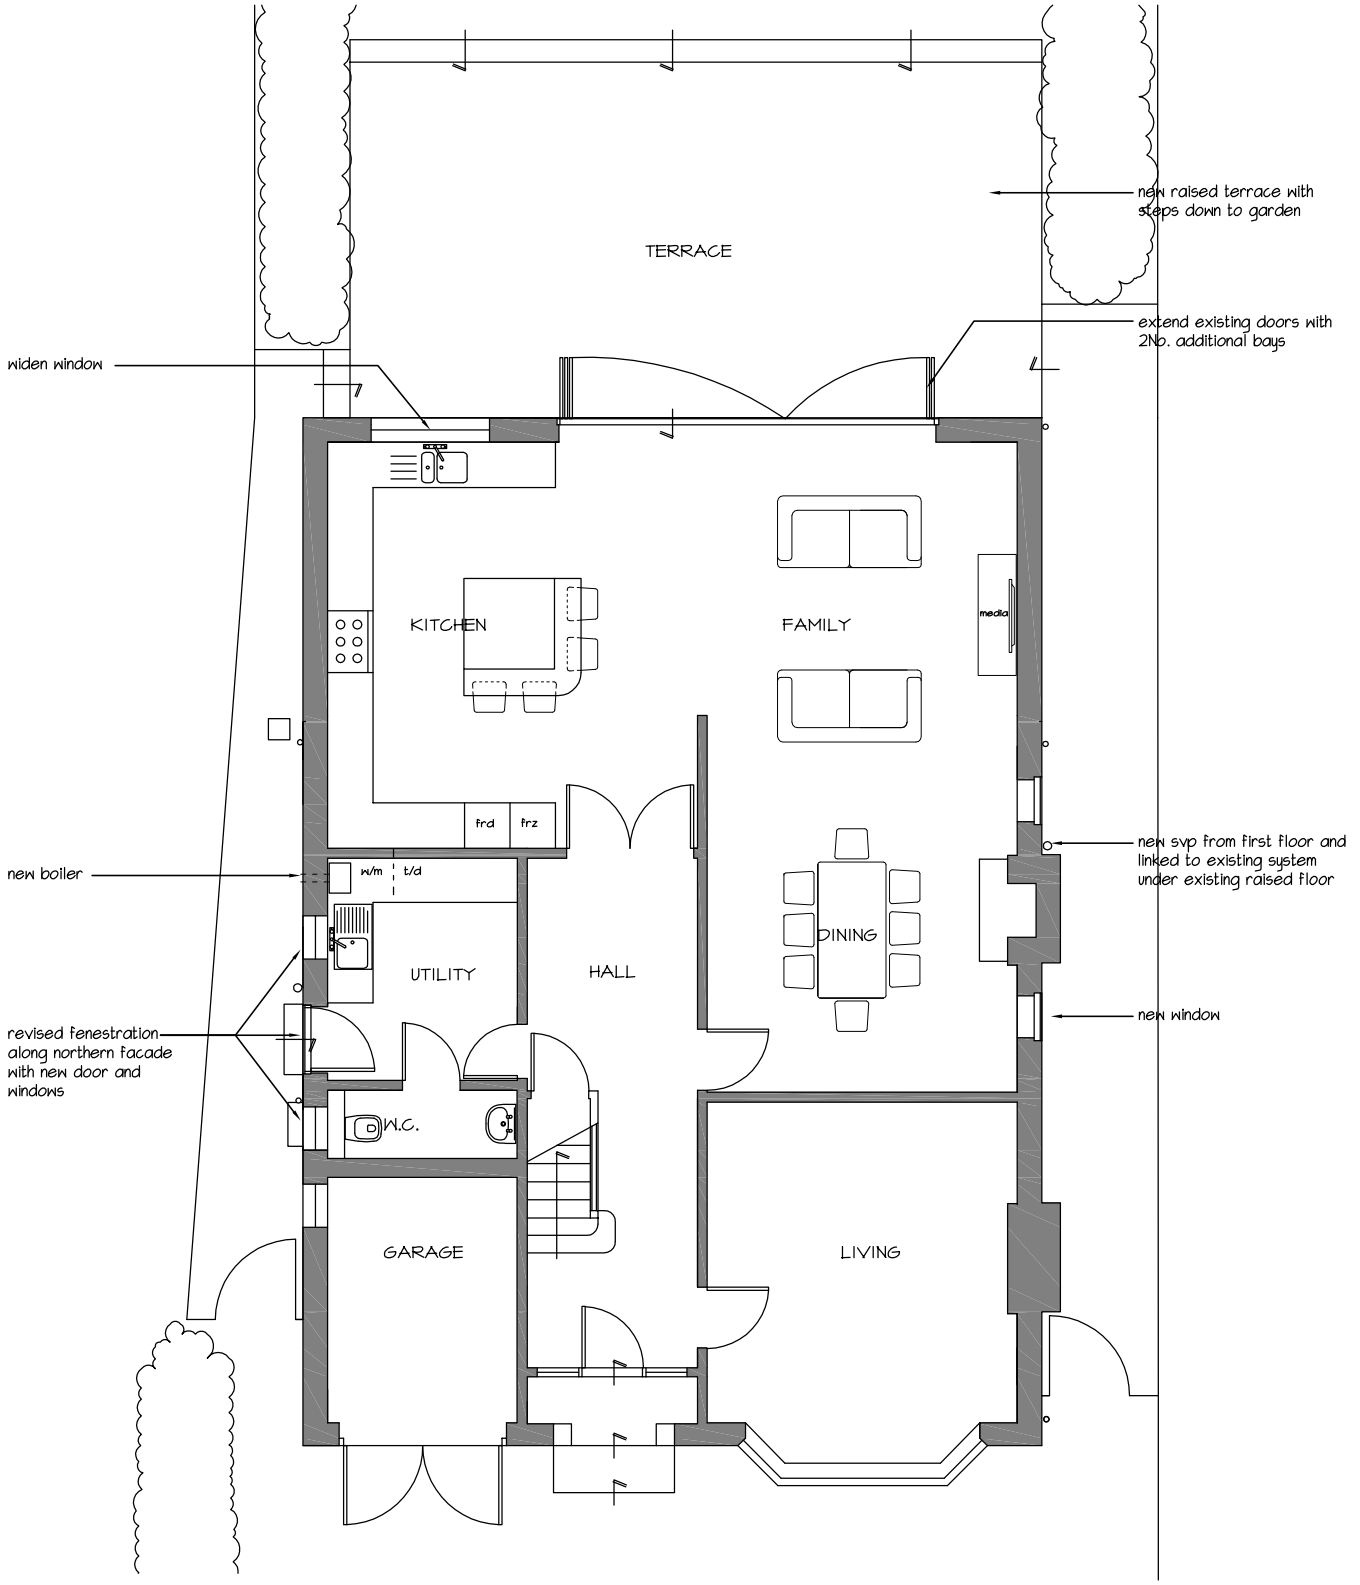

Proposed Ground

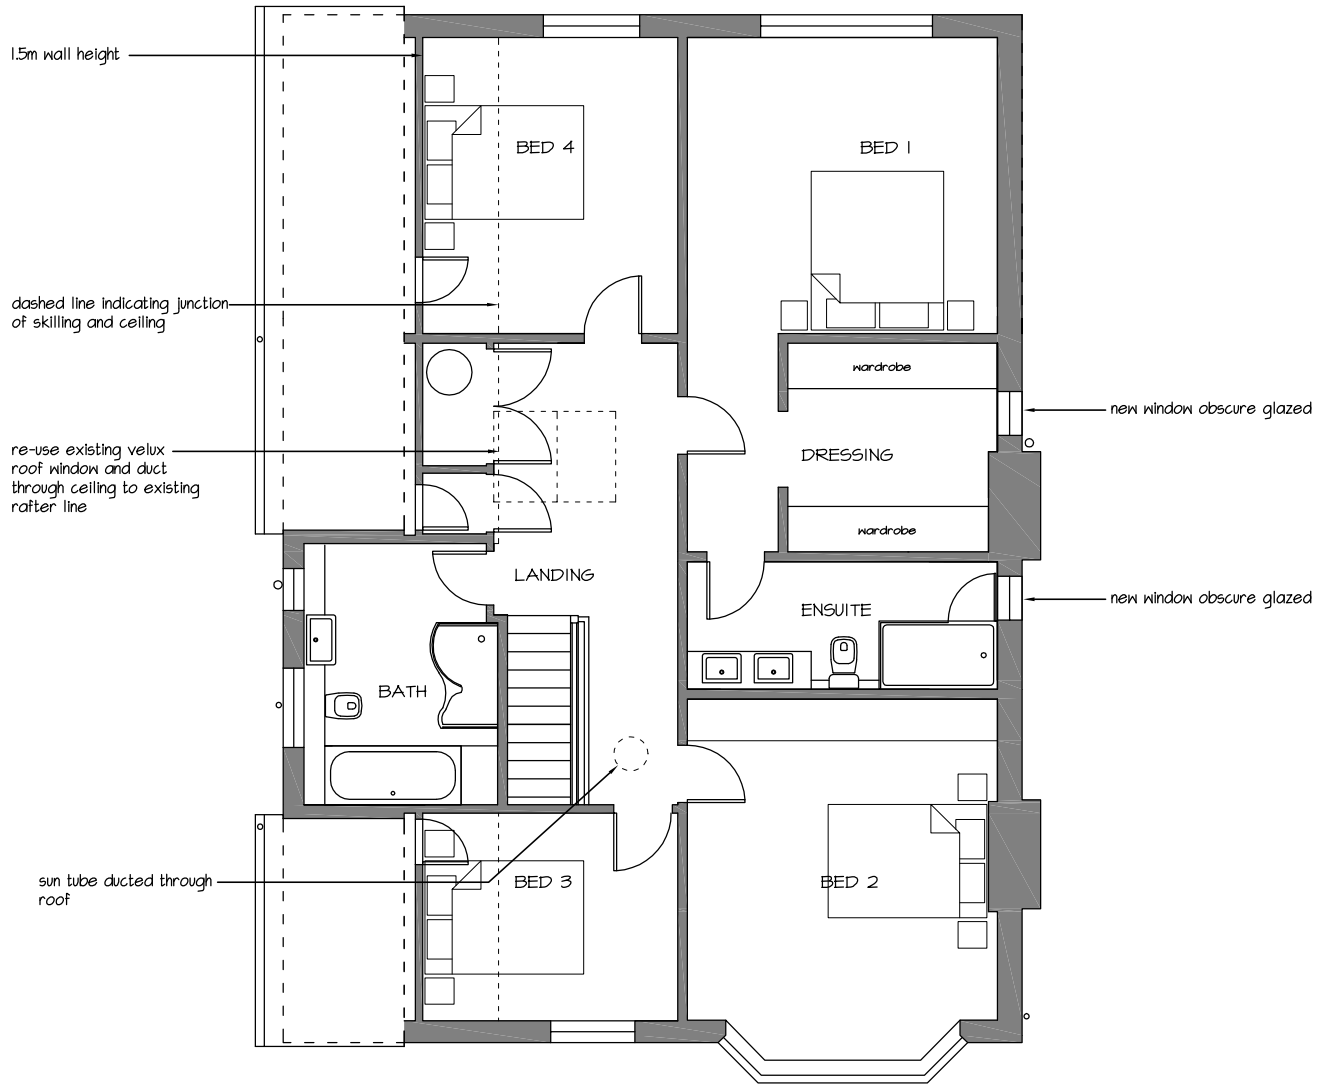

Proposed First

EXTENSION & ALTERATIONS - 21 Clovelly Road, Emsworth. PO10 7HL

NORTH

mf designs ltd
Chartered Architects
36 Grove Road • Havant • Hampshire • PO9 1AR
t/f 02392 470967
Director: Martin Farrer RIBA • Co Registration No.4507379
e admin@mfdesigns.org.uk

Date: Jan 2017
Scale: 1:100
Job No: 3174
Drg No: P_01