




Double glazed white upvc window + door

Front (East)

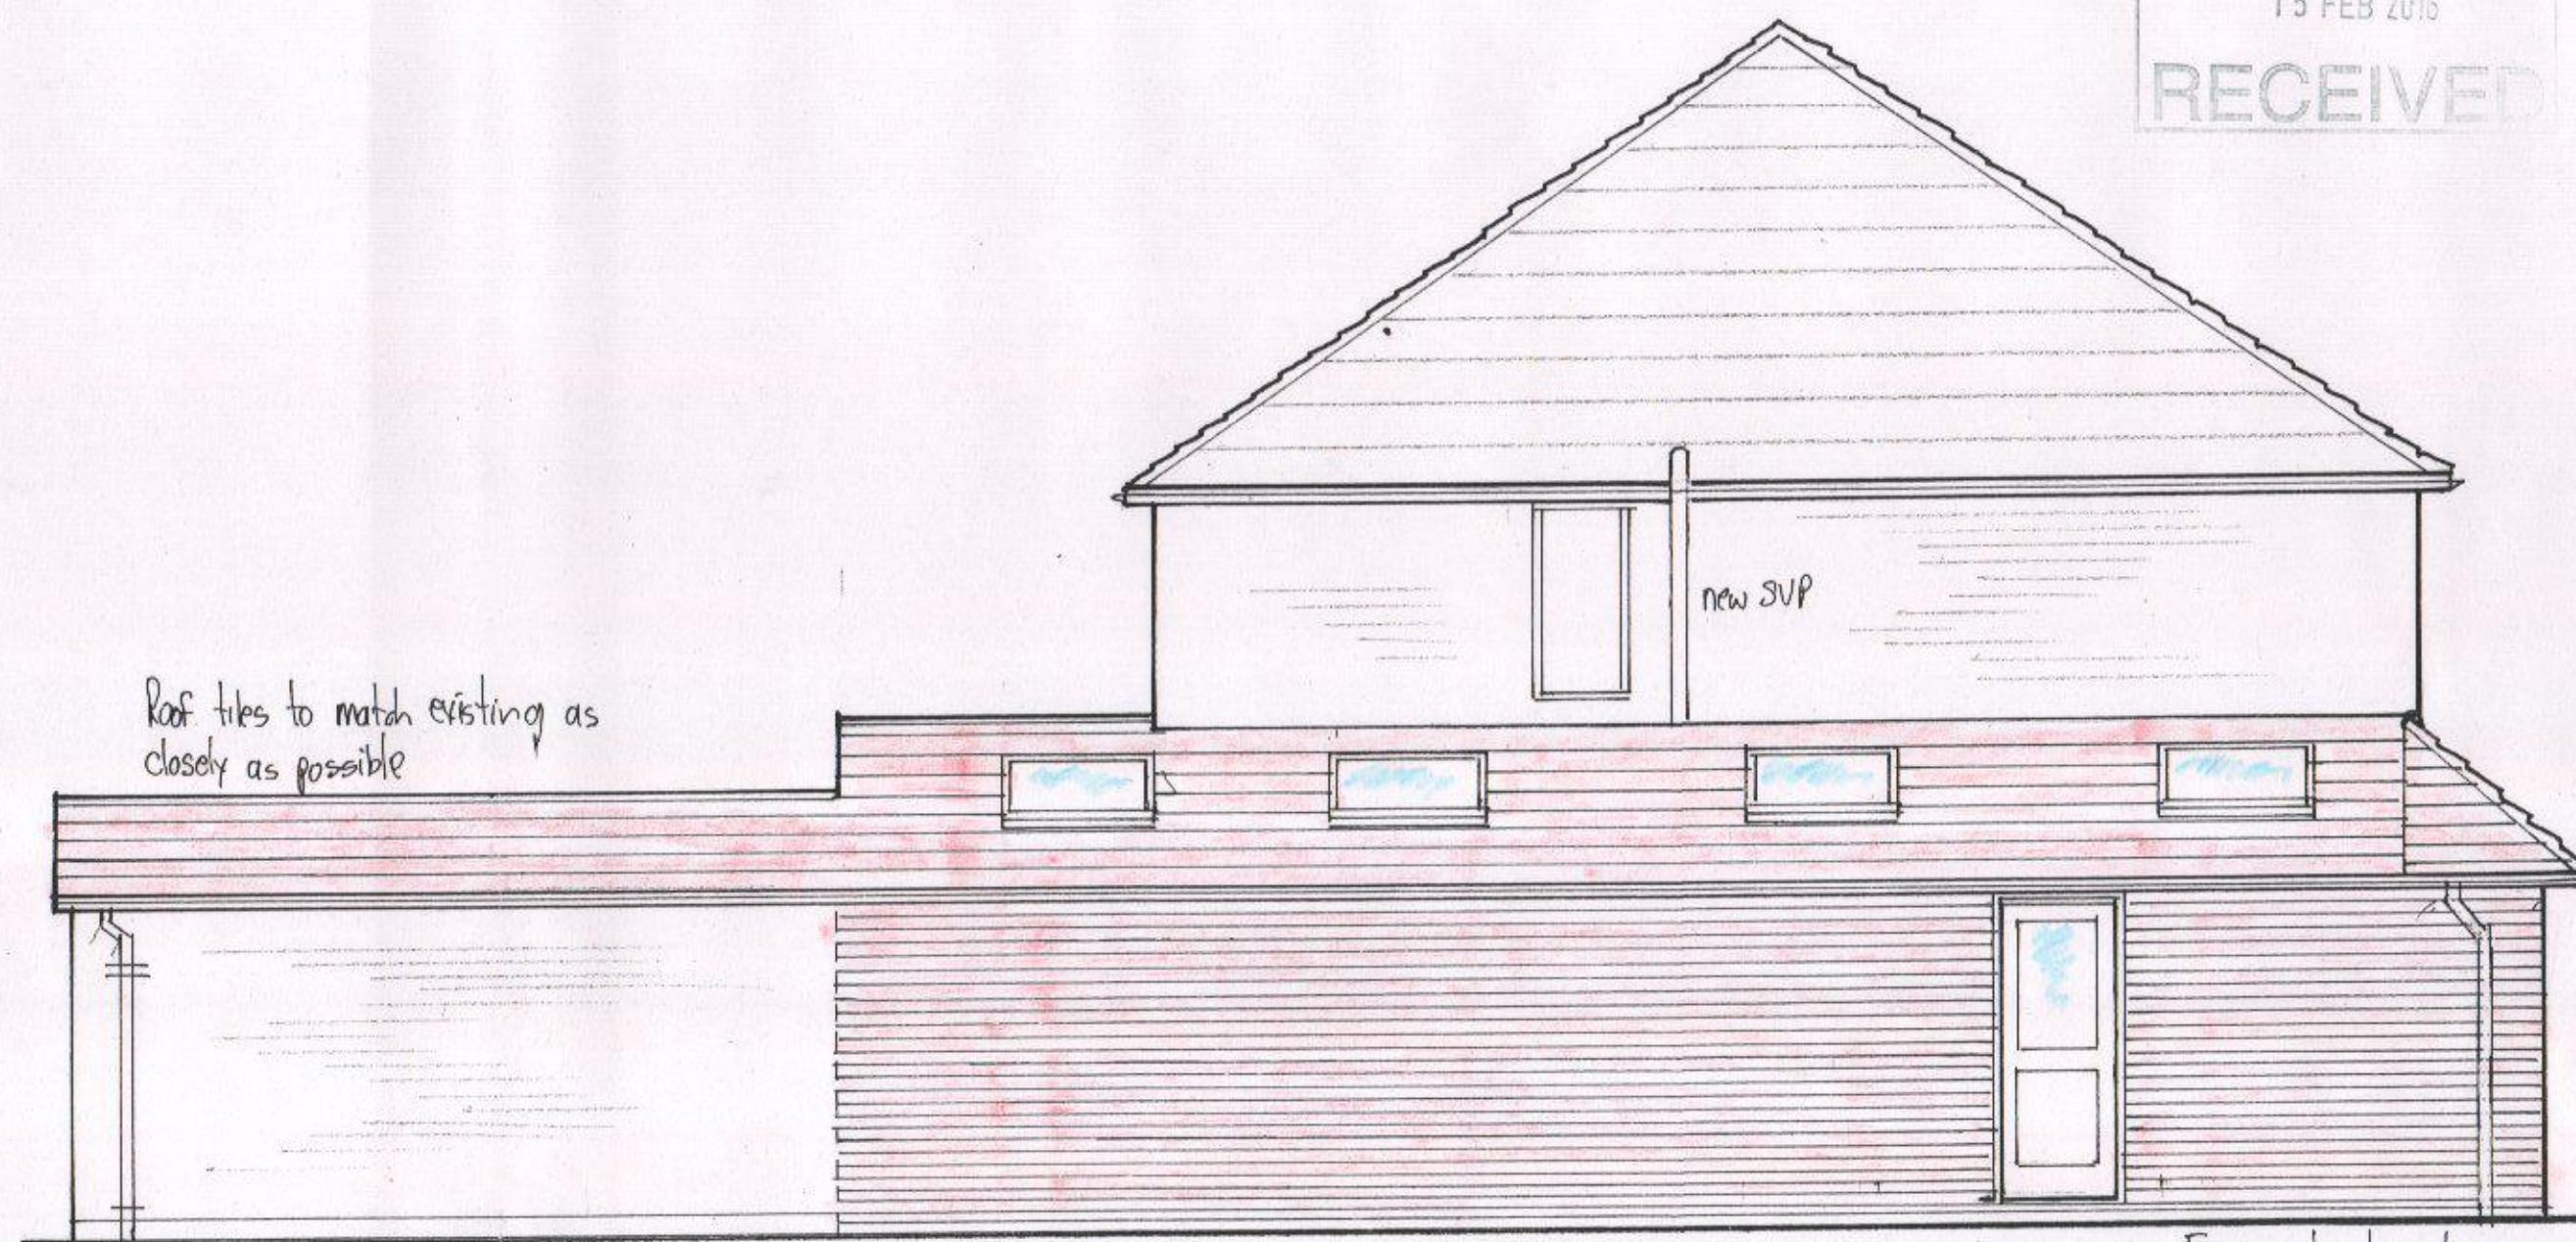


Roof tiles to match existing as closely as possible


new svp

Facing brickwork to match existing

Side (South)

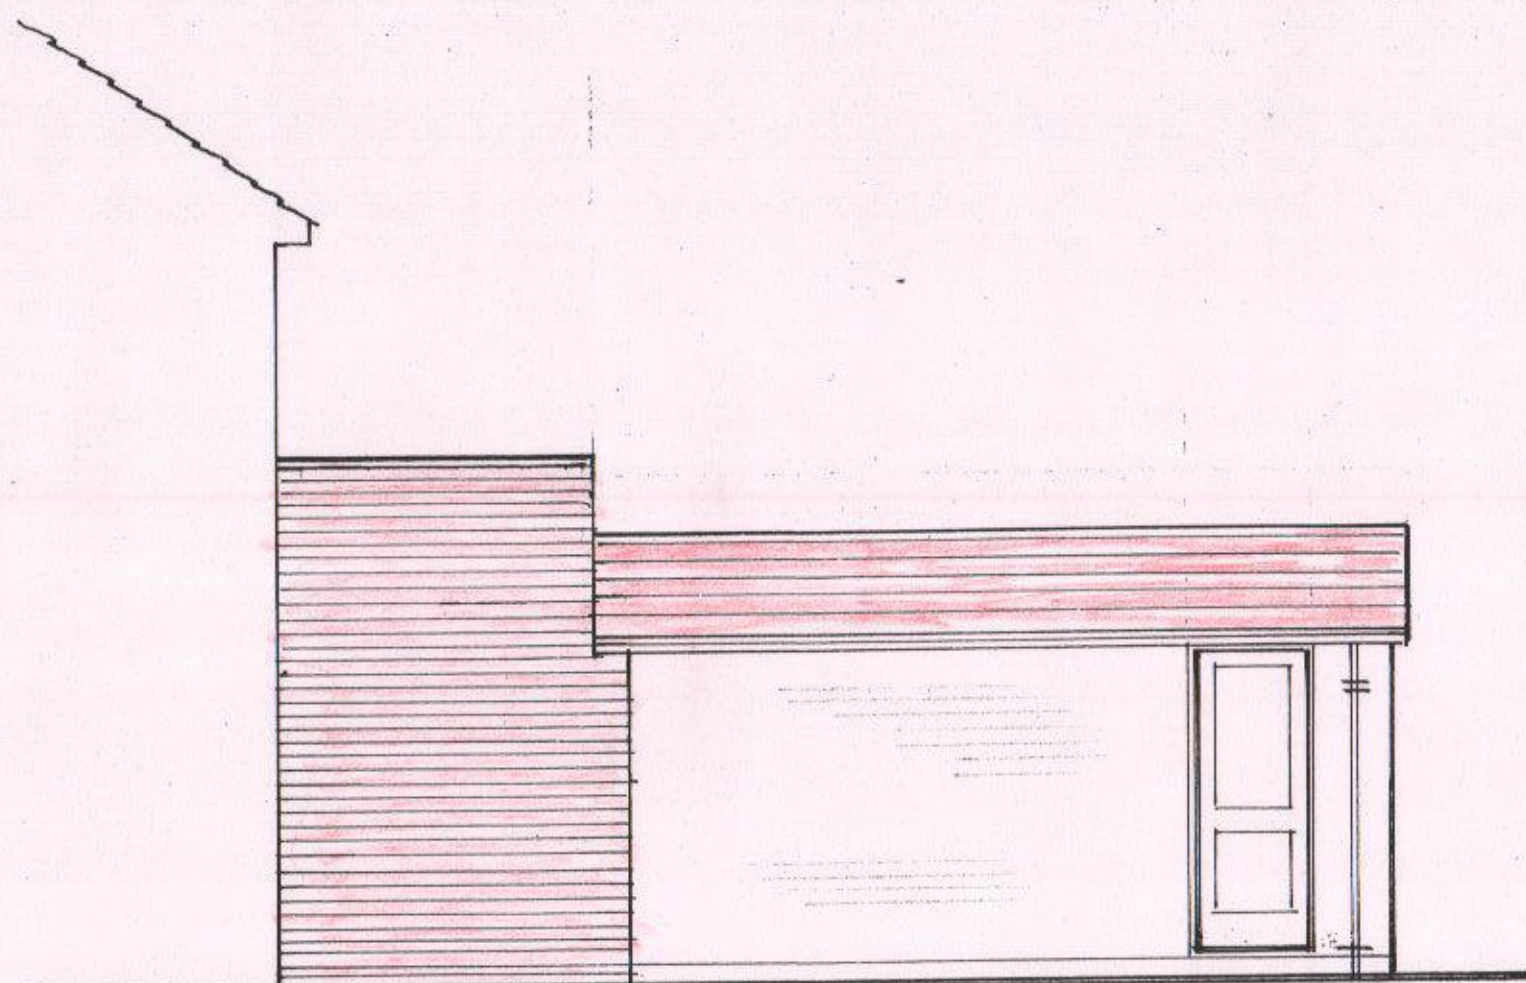

Side (North)

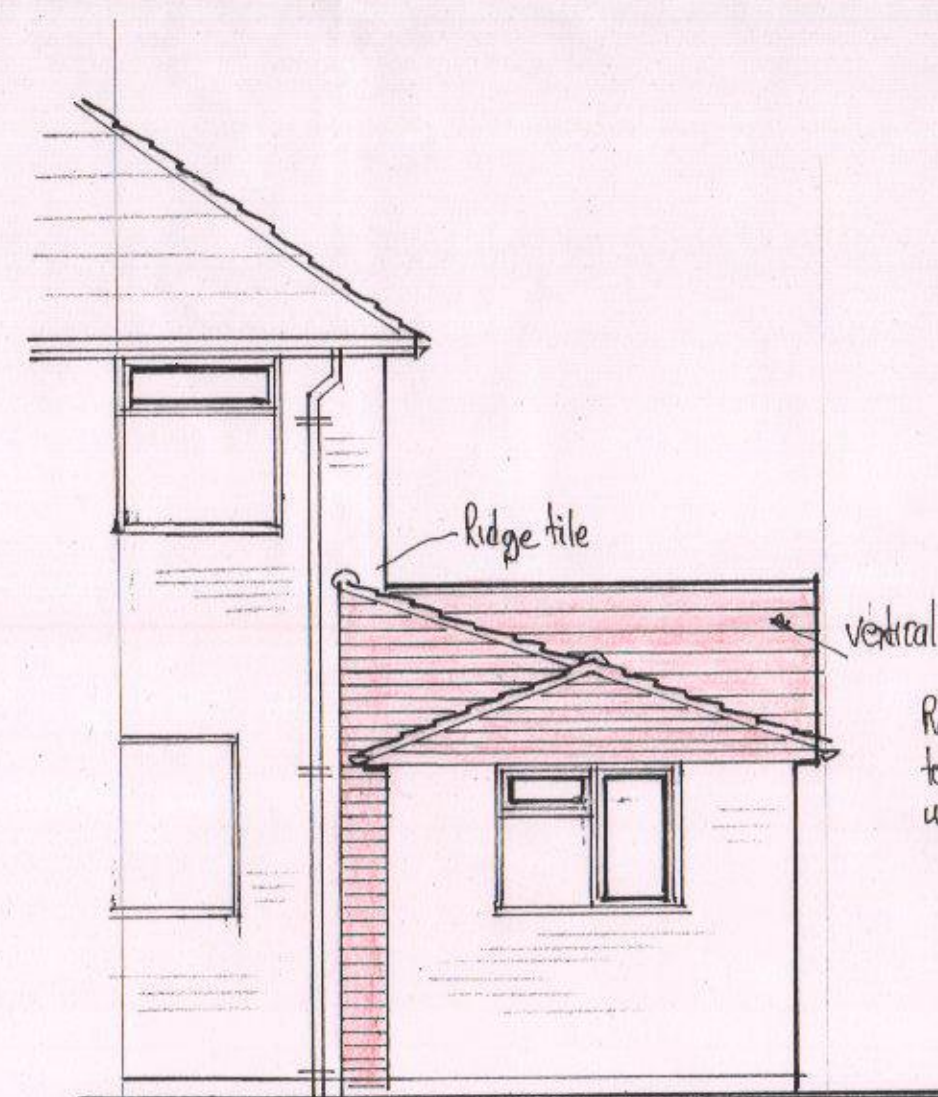

Ridge tile

vertical tile hanging

Raise garage roof to line through with extension

Rear (West)