


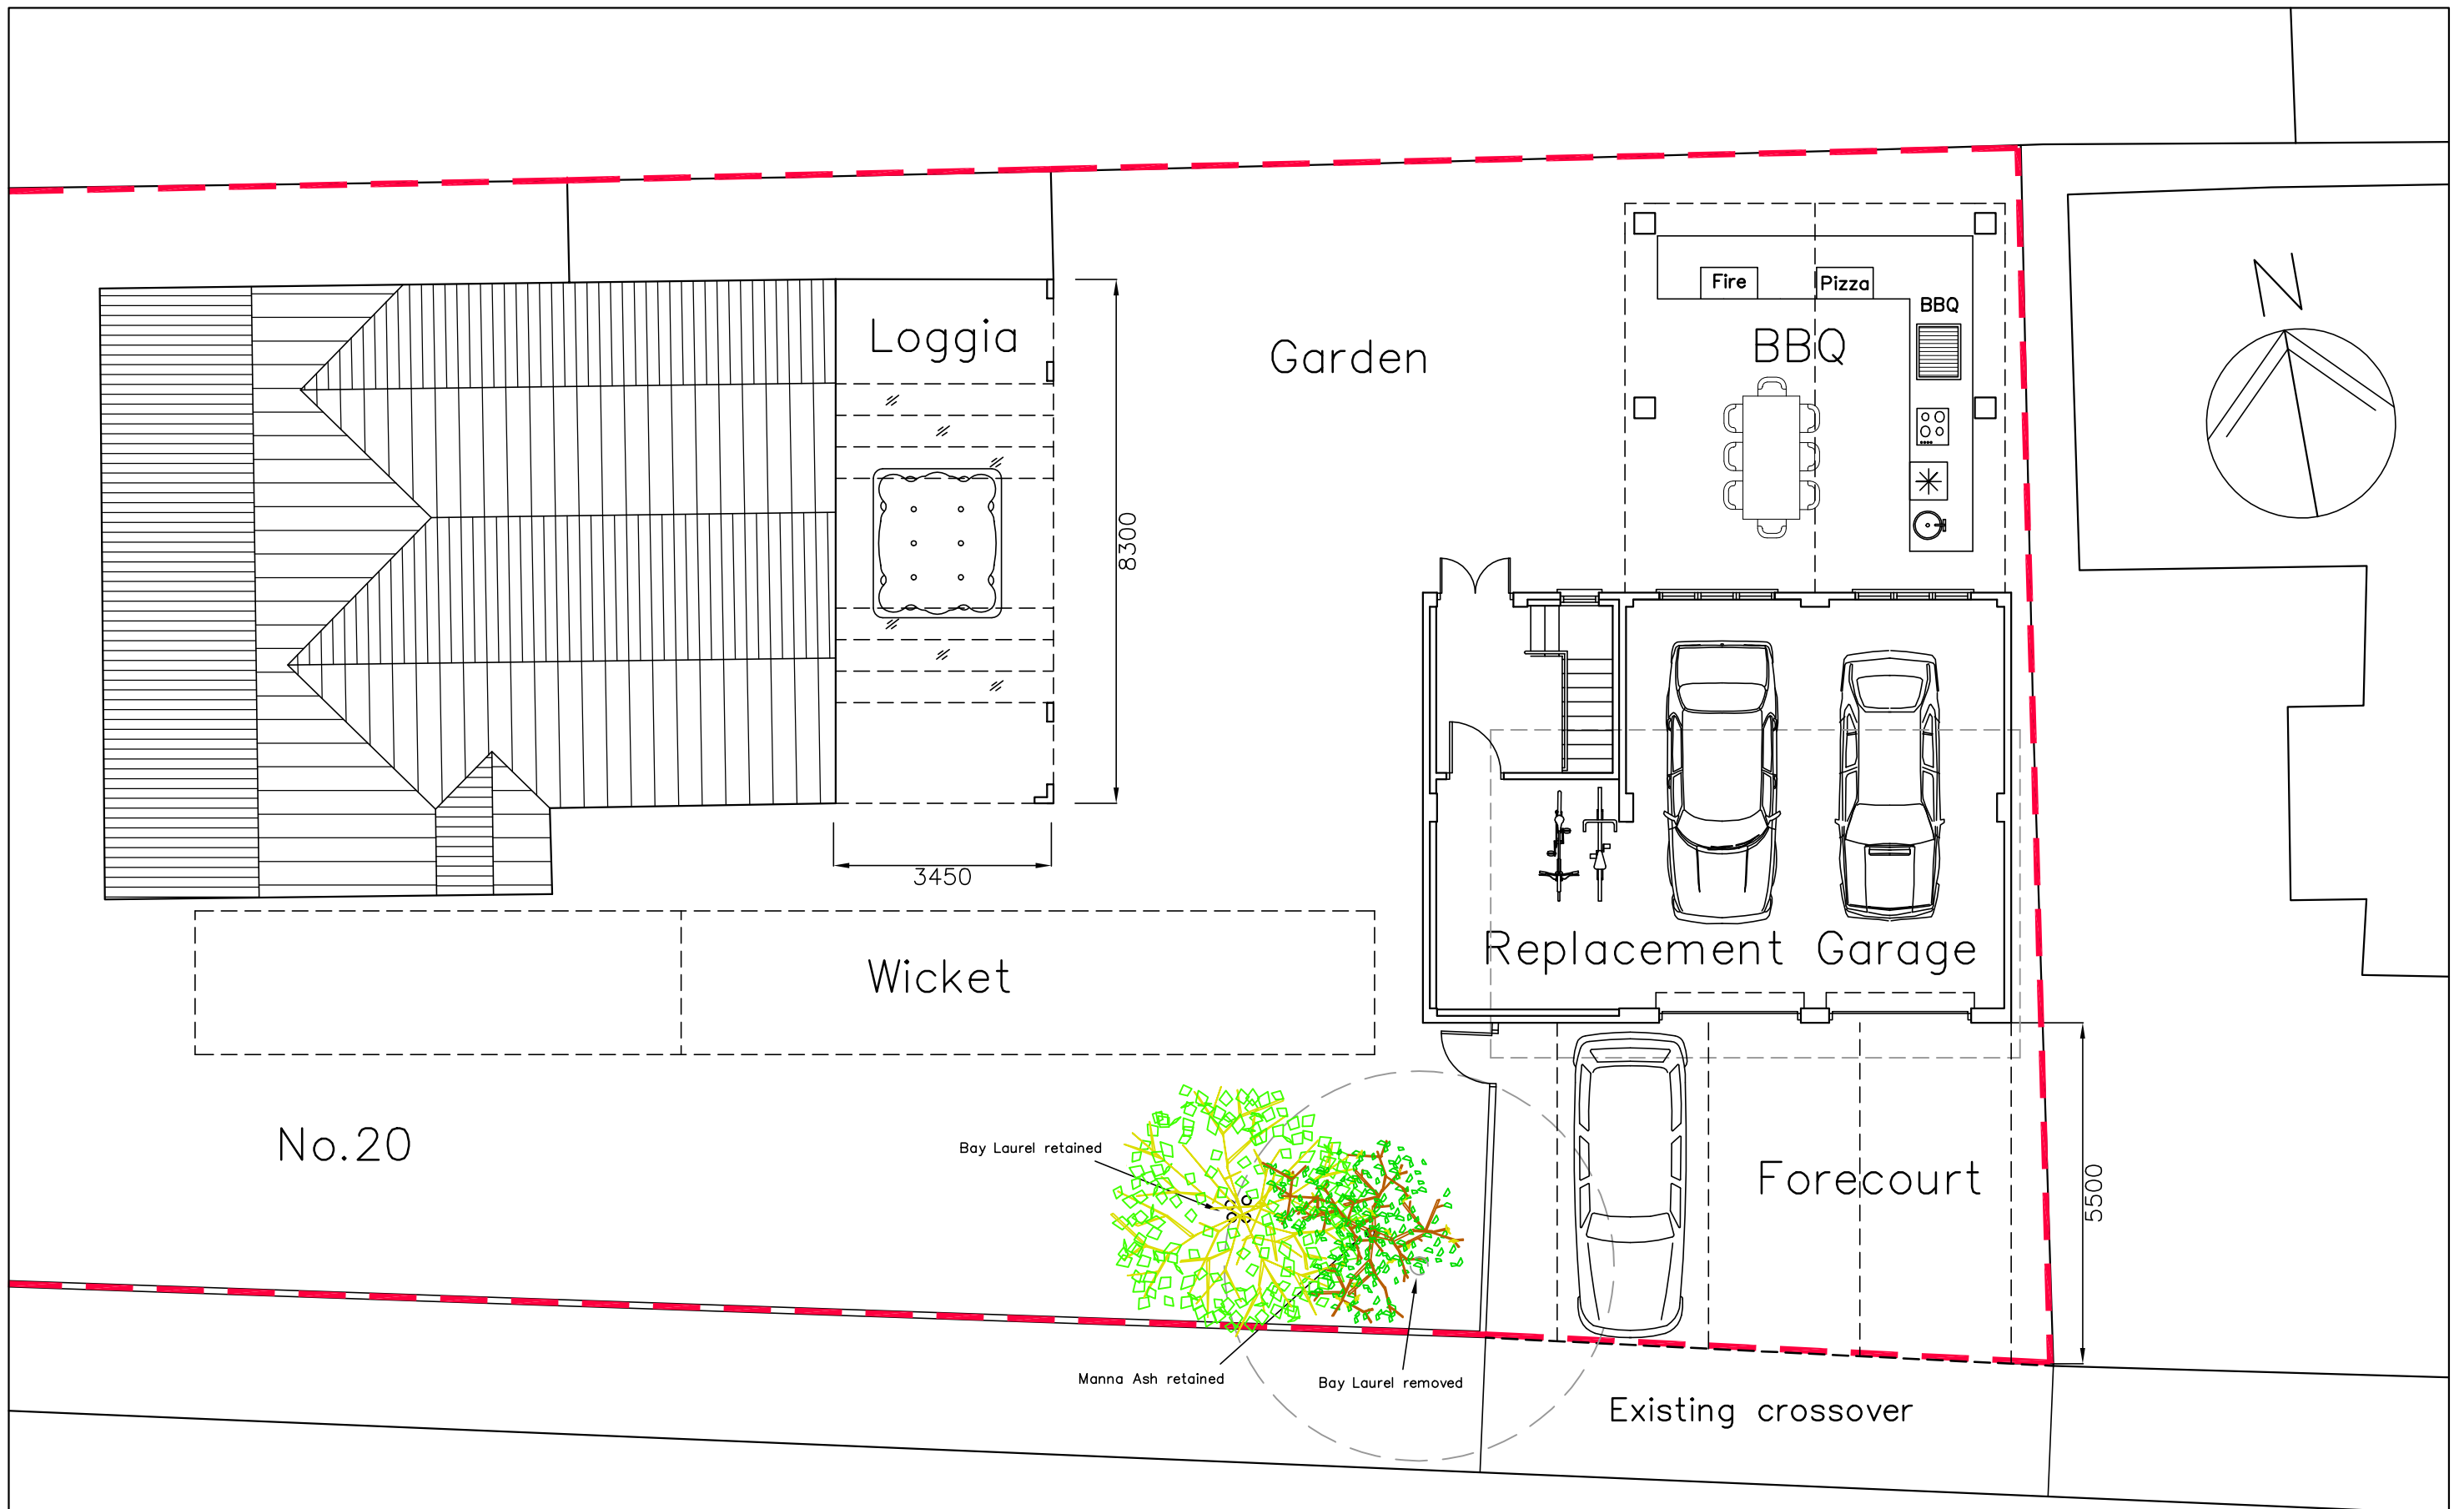

20 Beechworth Road,
Havant,
PO9 1AX

PROPOSED SITE PLAN

Revisions

- A. Trees adjacent garage, plotted. 23/02/17
- B. Dimensions added. 23/03/17
- C.
- D.

Martin Critchley
CHARTERED ARCHITECT

The Old Brewery,
15E South Street, Havant,
Hampshire, PO9 1BU
023 92 474 919
critchleyarchitect@hotmail.com

Scale A1 = 1:50, A3 = 1:100
Date 08/11/16
Drawn JHL/JGF/ELR/BLB

metres

10

20

30

1685-103^B