



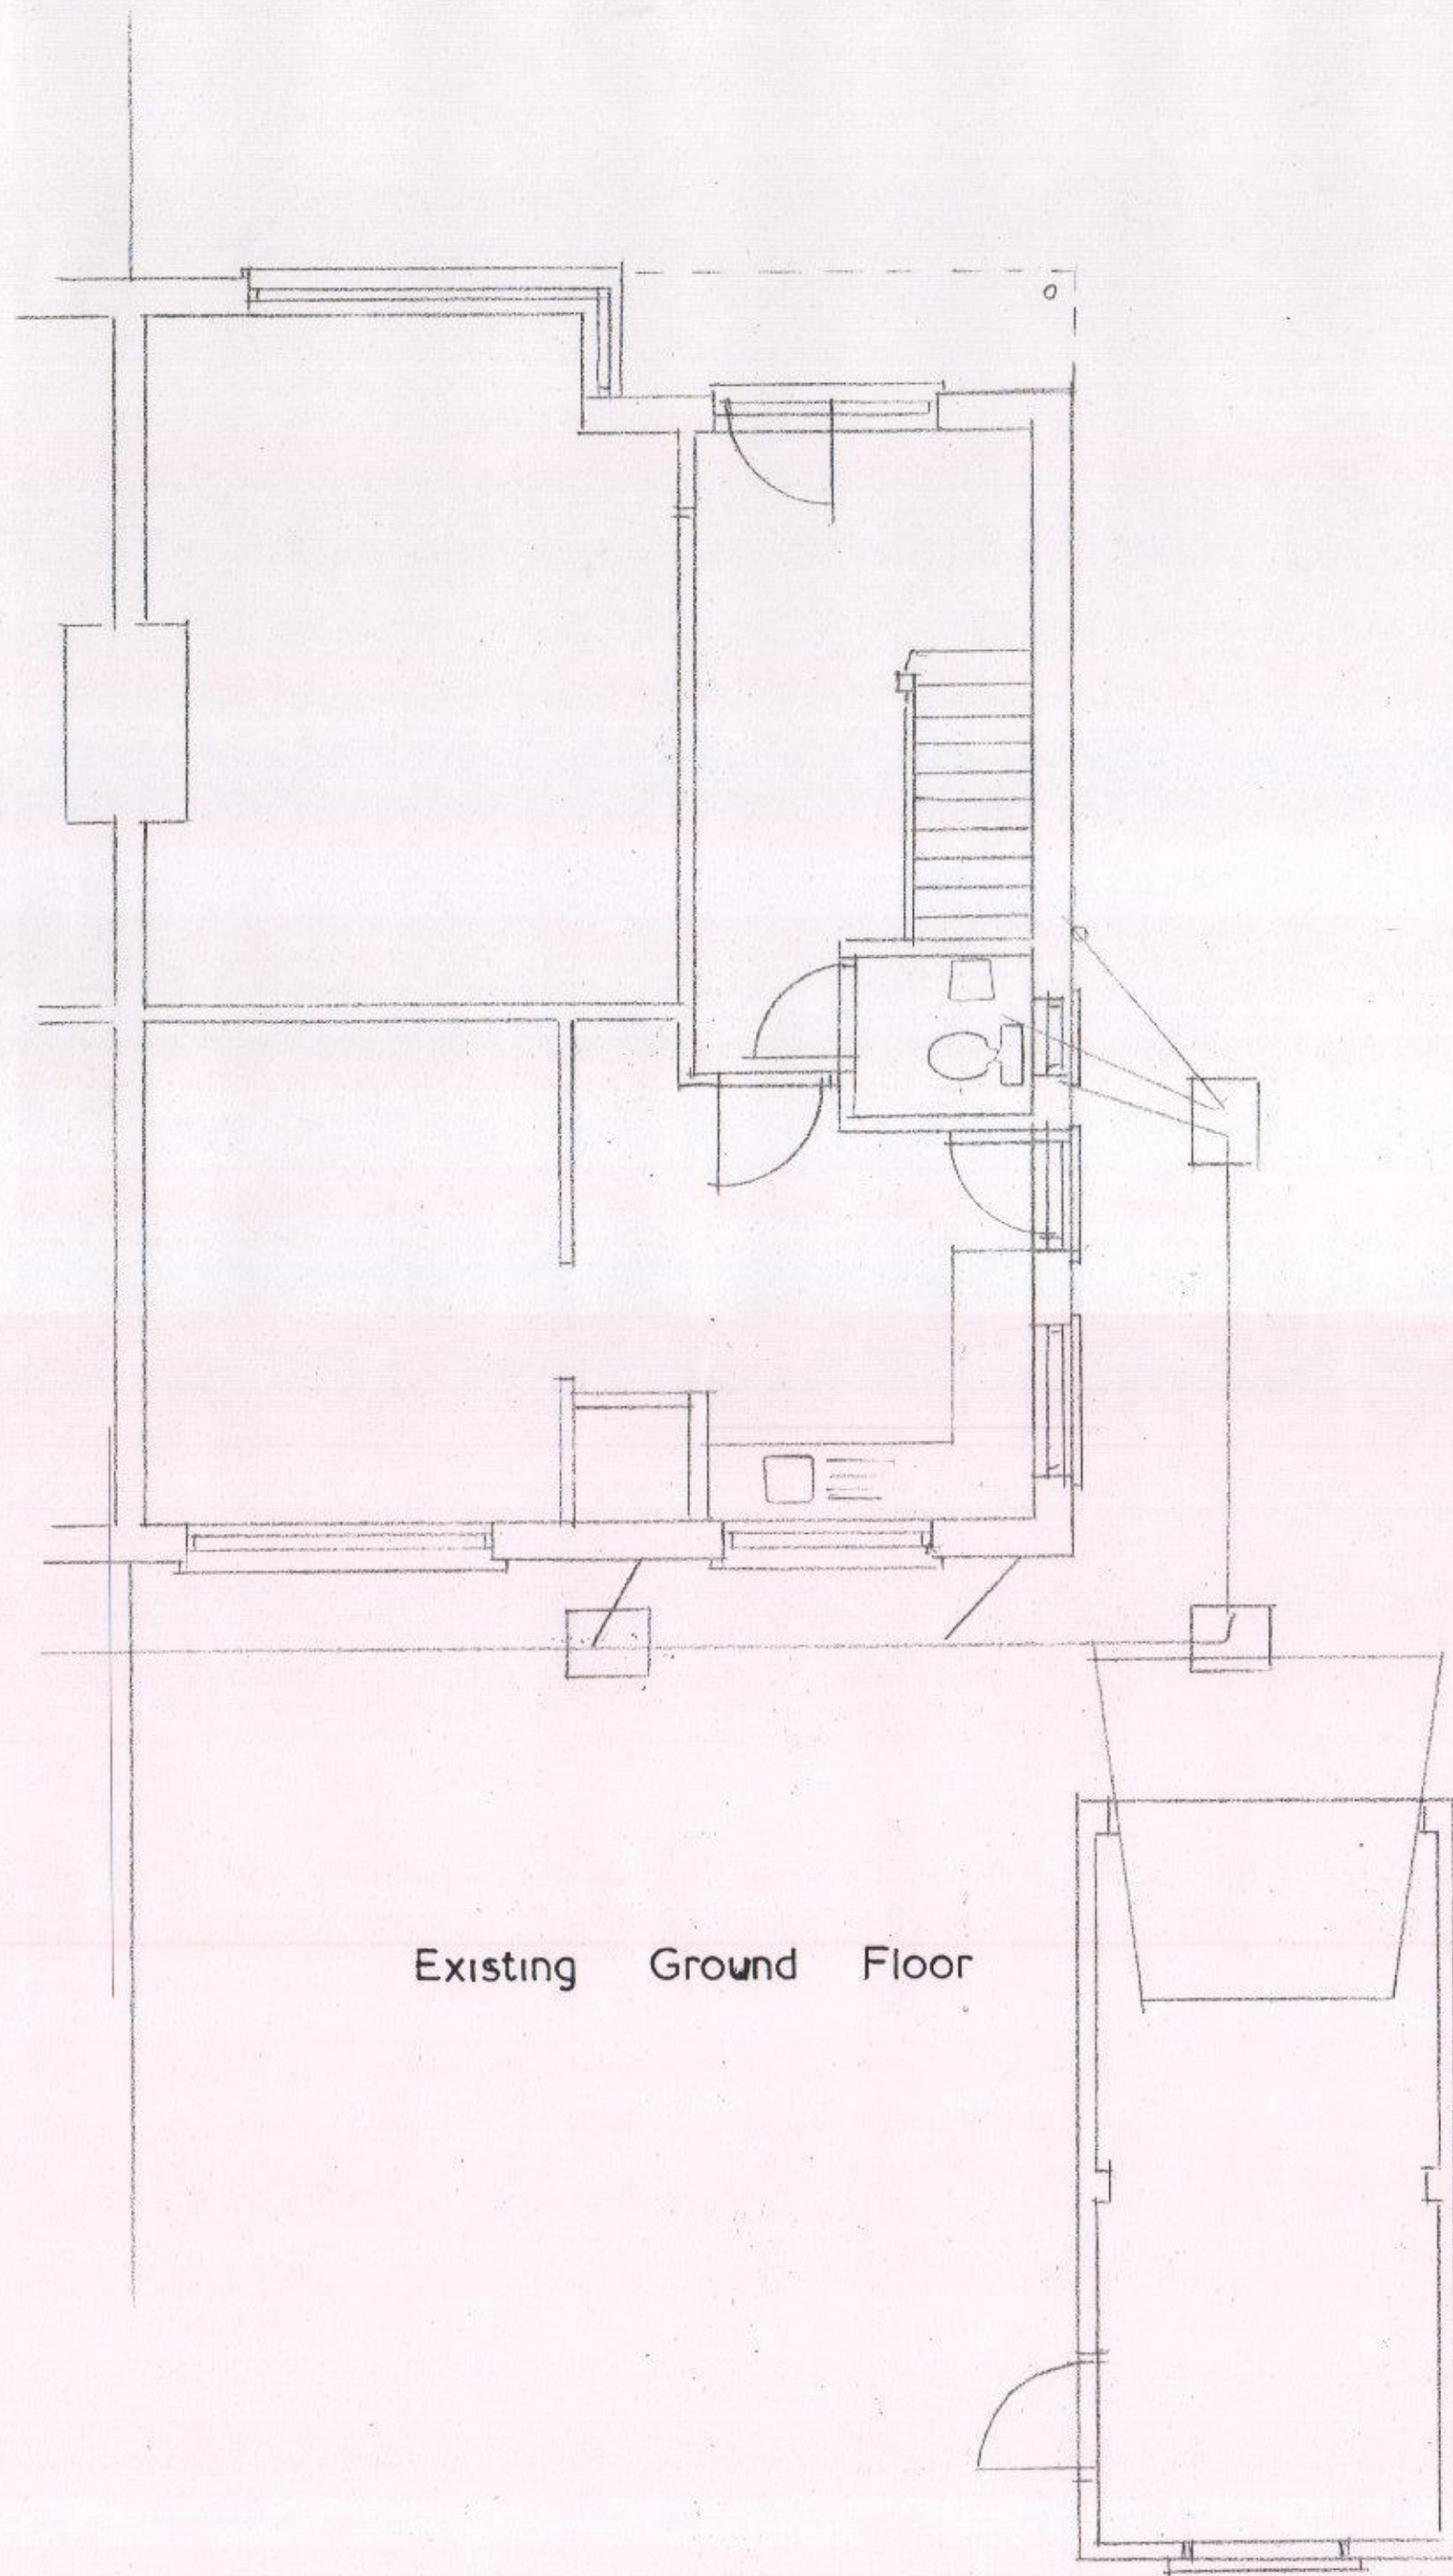

Scale 1/50

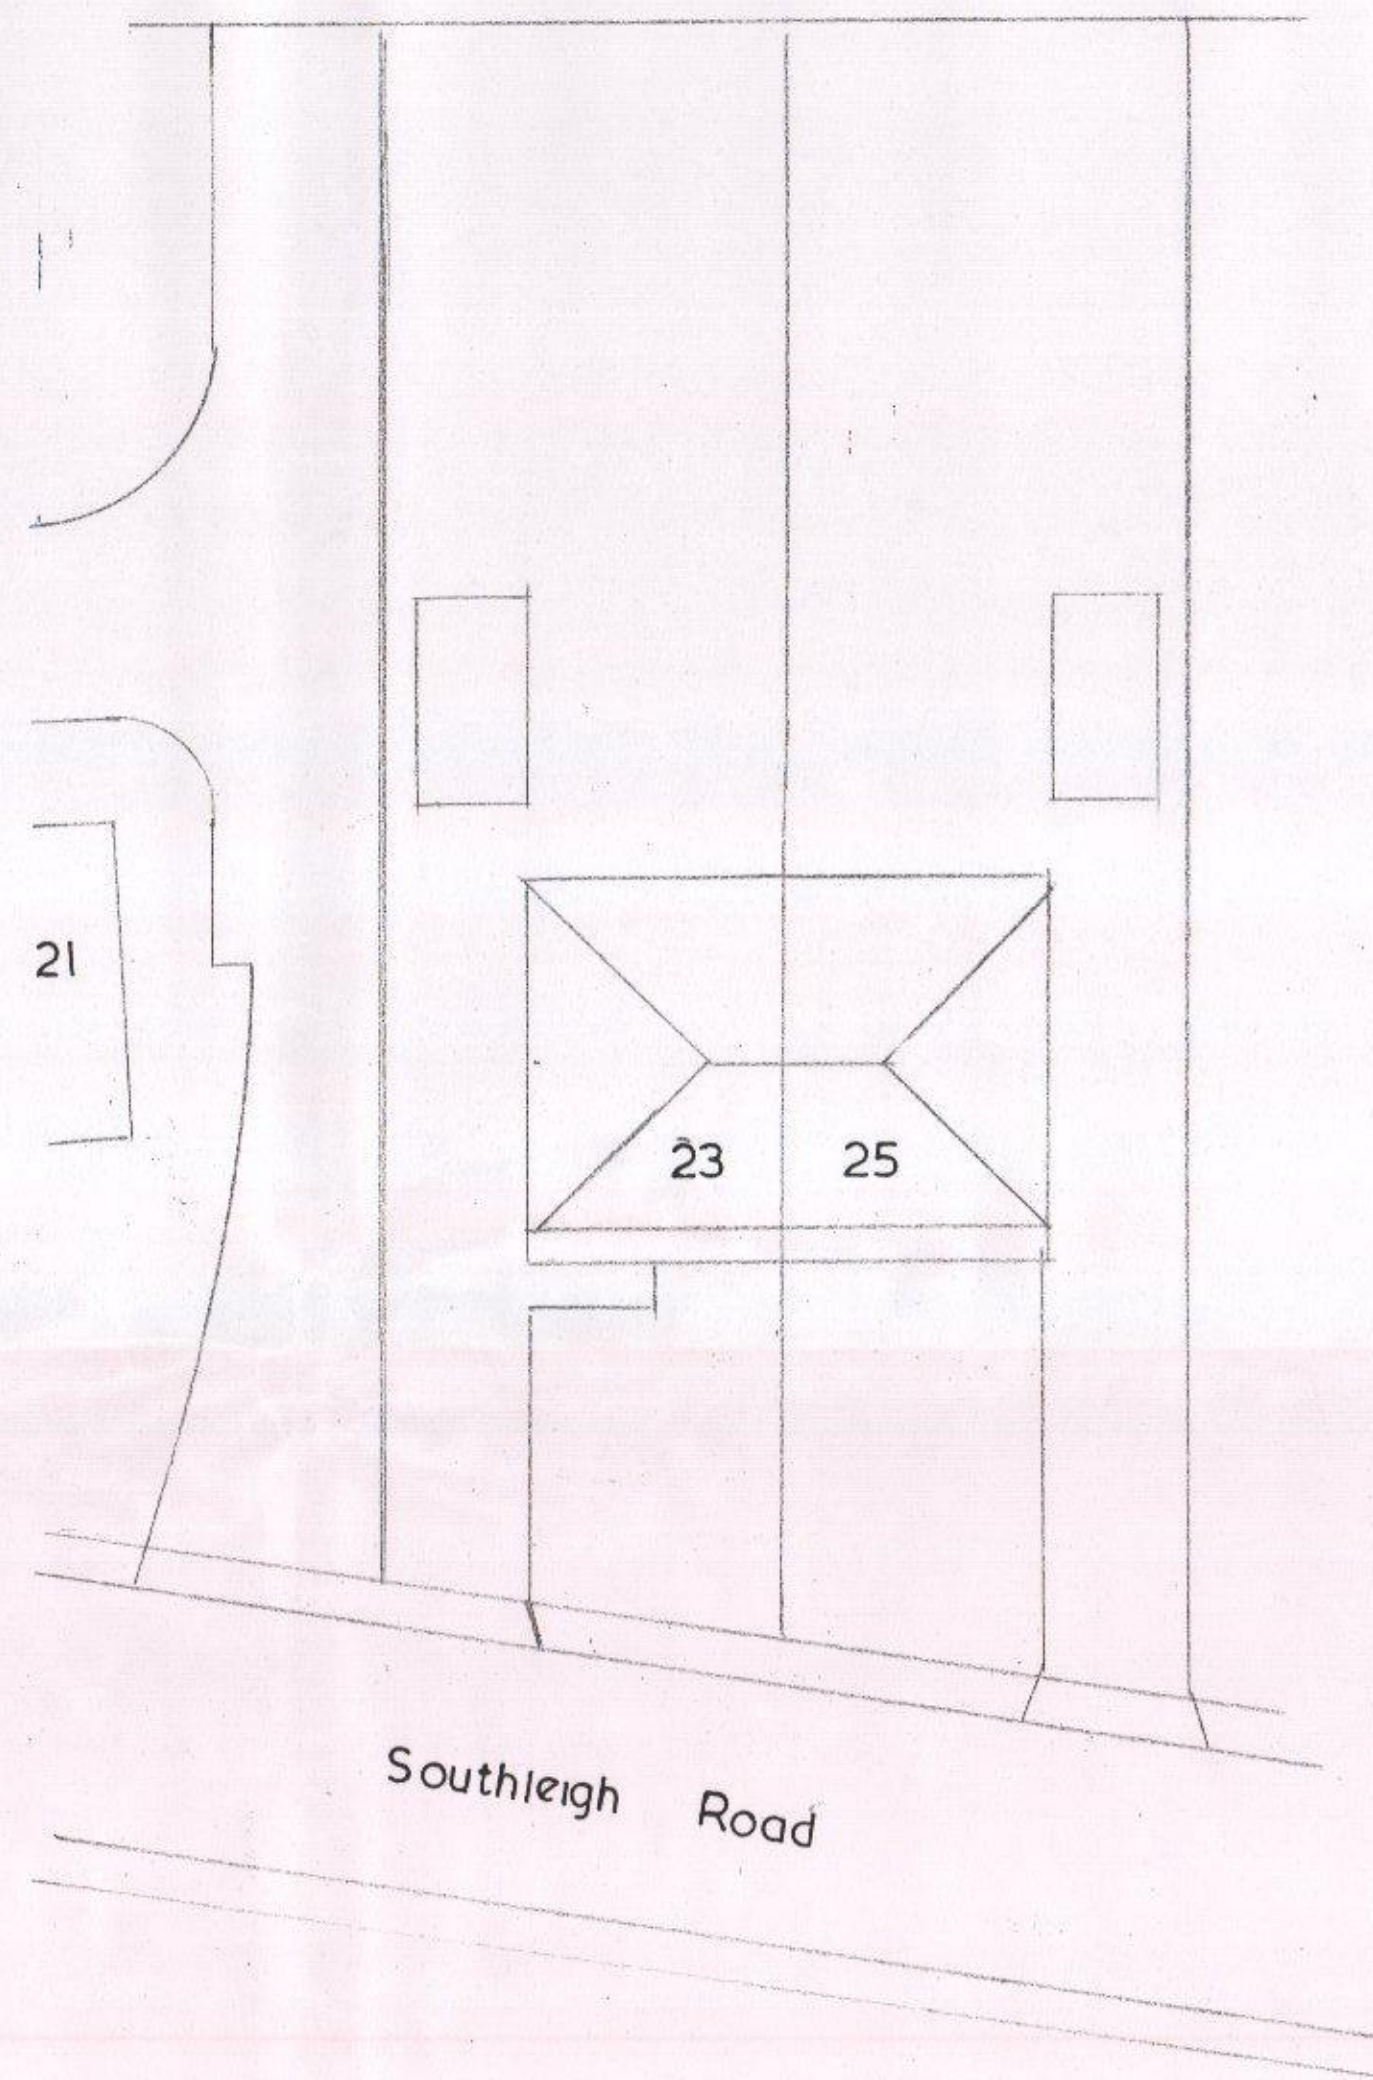

Block Plan 1/200

23, SOUTHLEIGH ROAD, HAVANT.

