




1 EXISTING SIDE ELEVATION
1:100

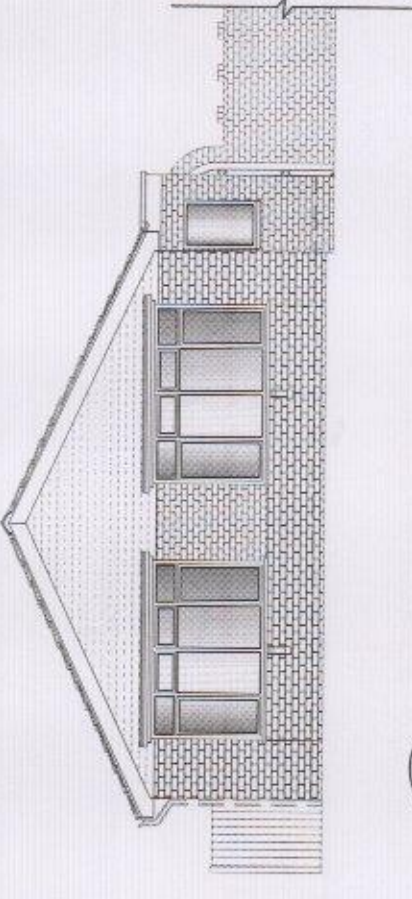


2 EXISTING FRONT ELEVATION
1:100

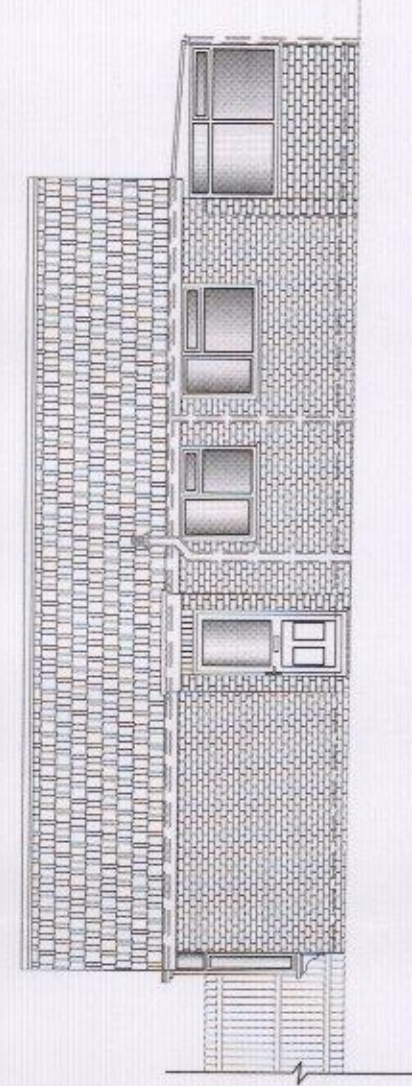


3 EXISTING SIDE ELEVATION
1:100

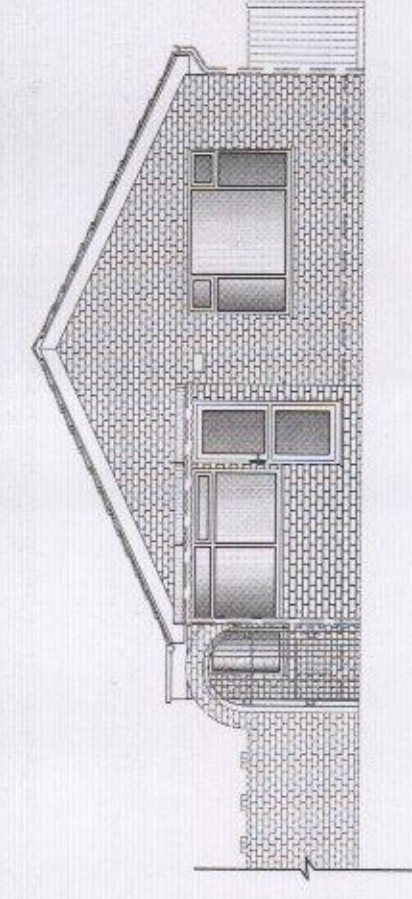


4 EXISTING ROOF PLAN
1:100

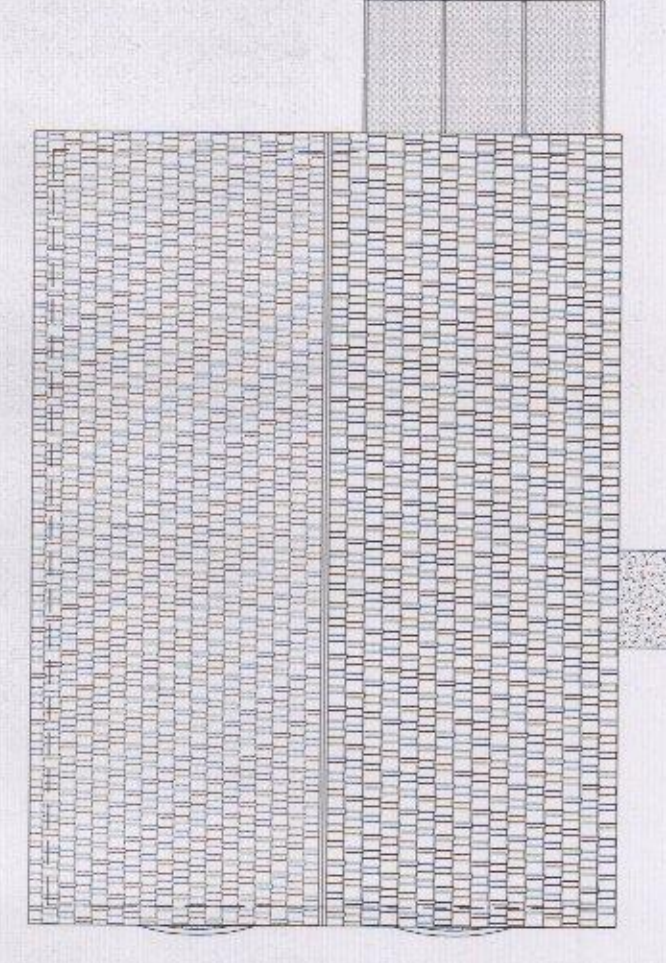


5 EXISTING GRD FLOOR PLAN
1:100

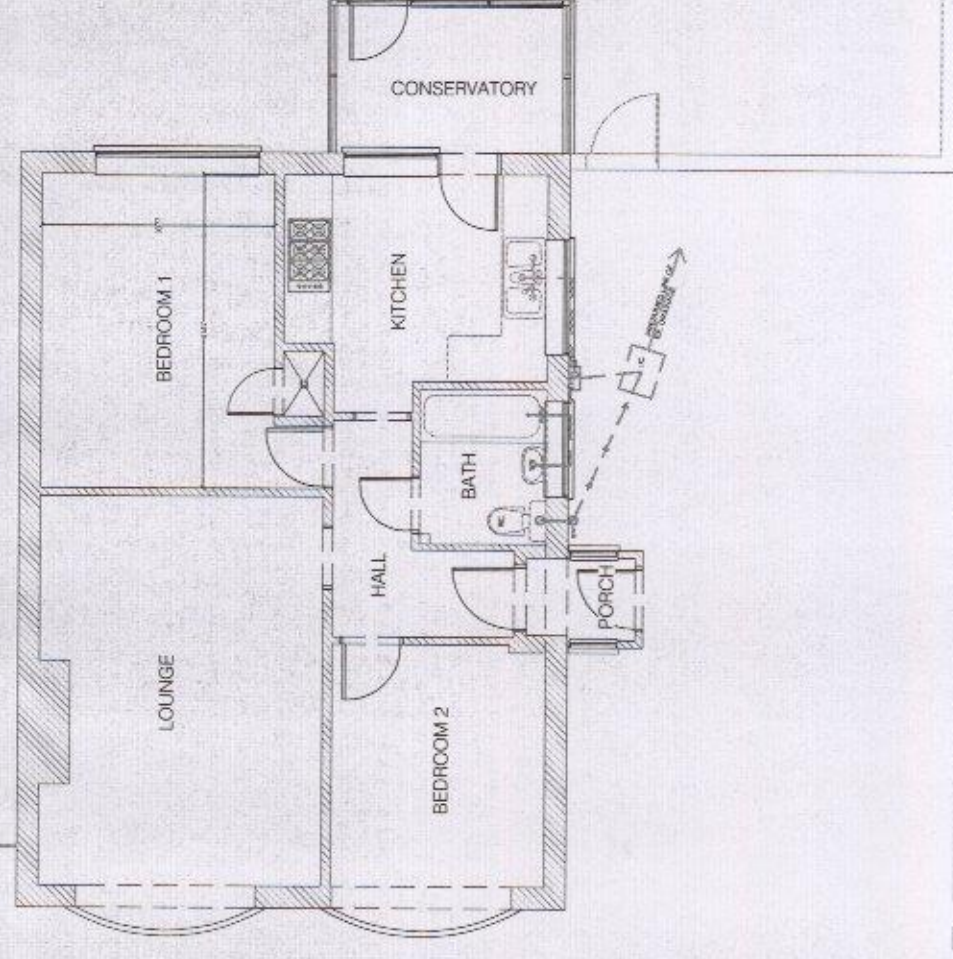


6 PROPOSED SIDE ELEVATION
1:50

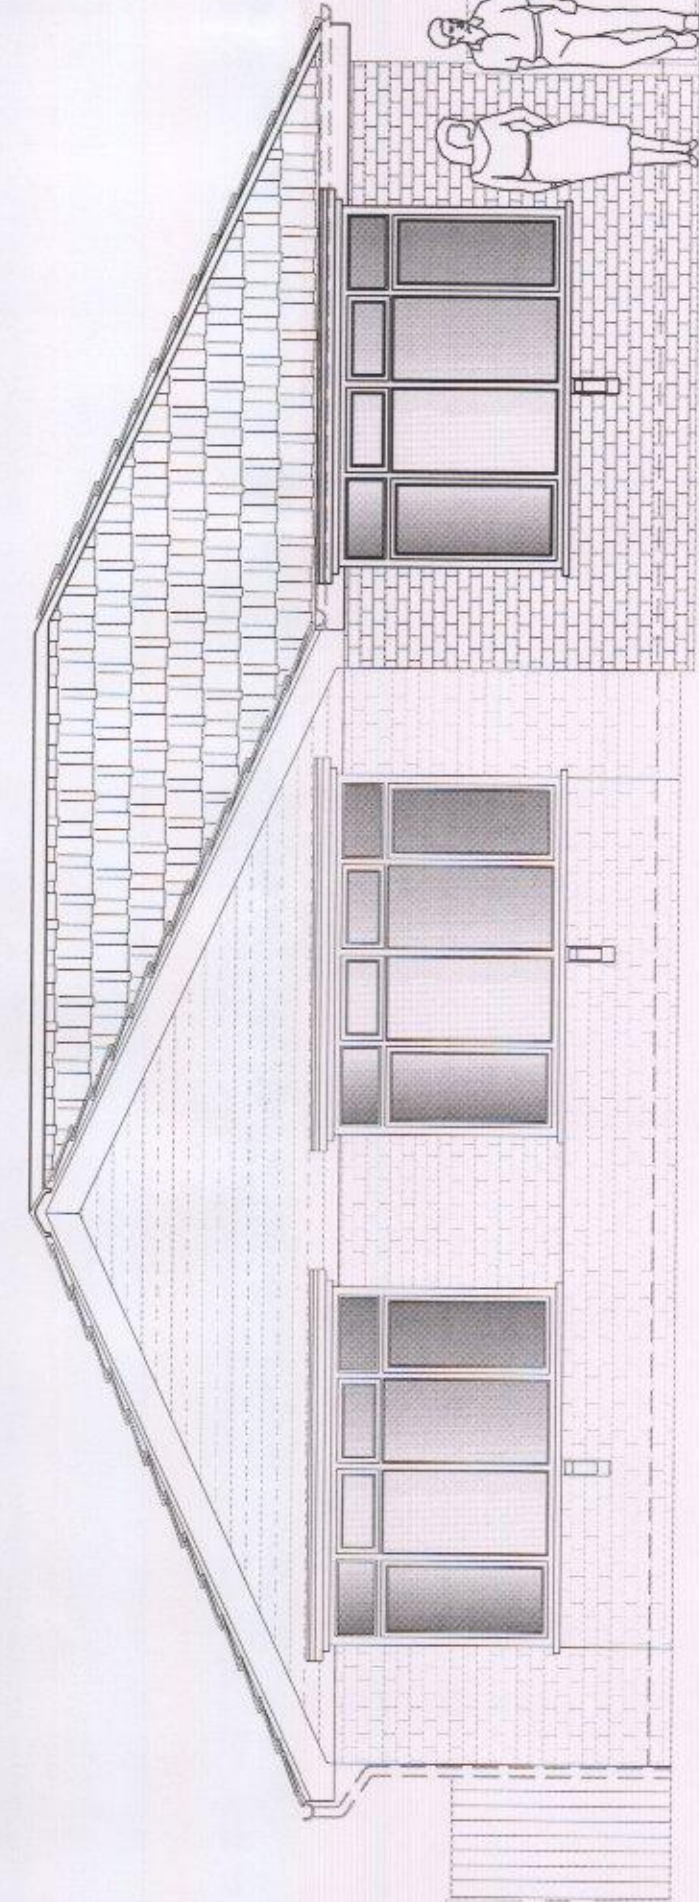



7 PROPOSED FRONT ELEVATION
1:50

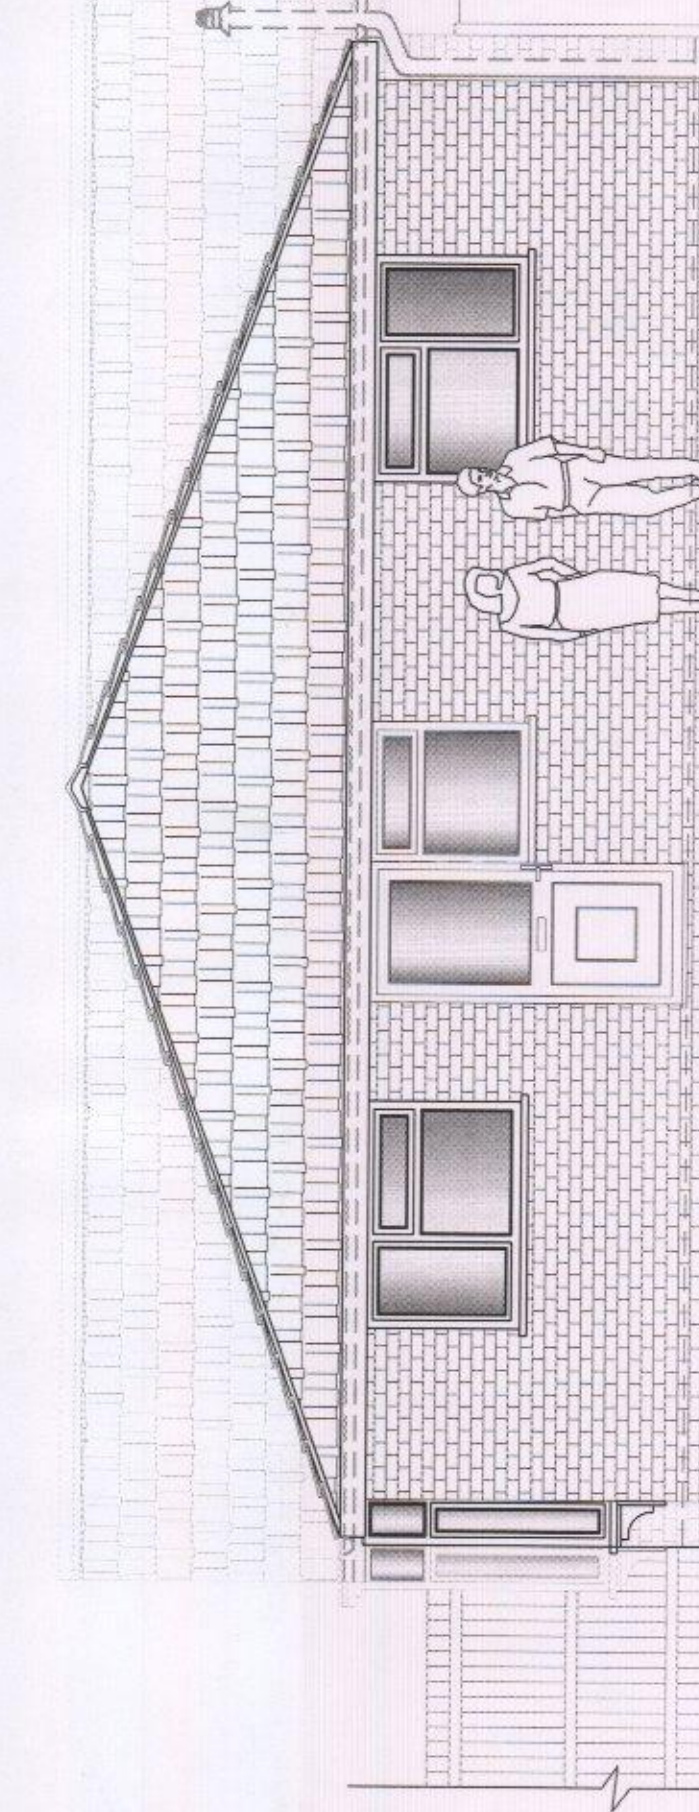

8 PROPOSED SIDE ELEVATION
1:50

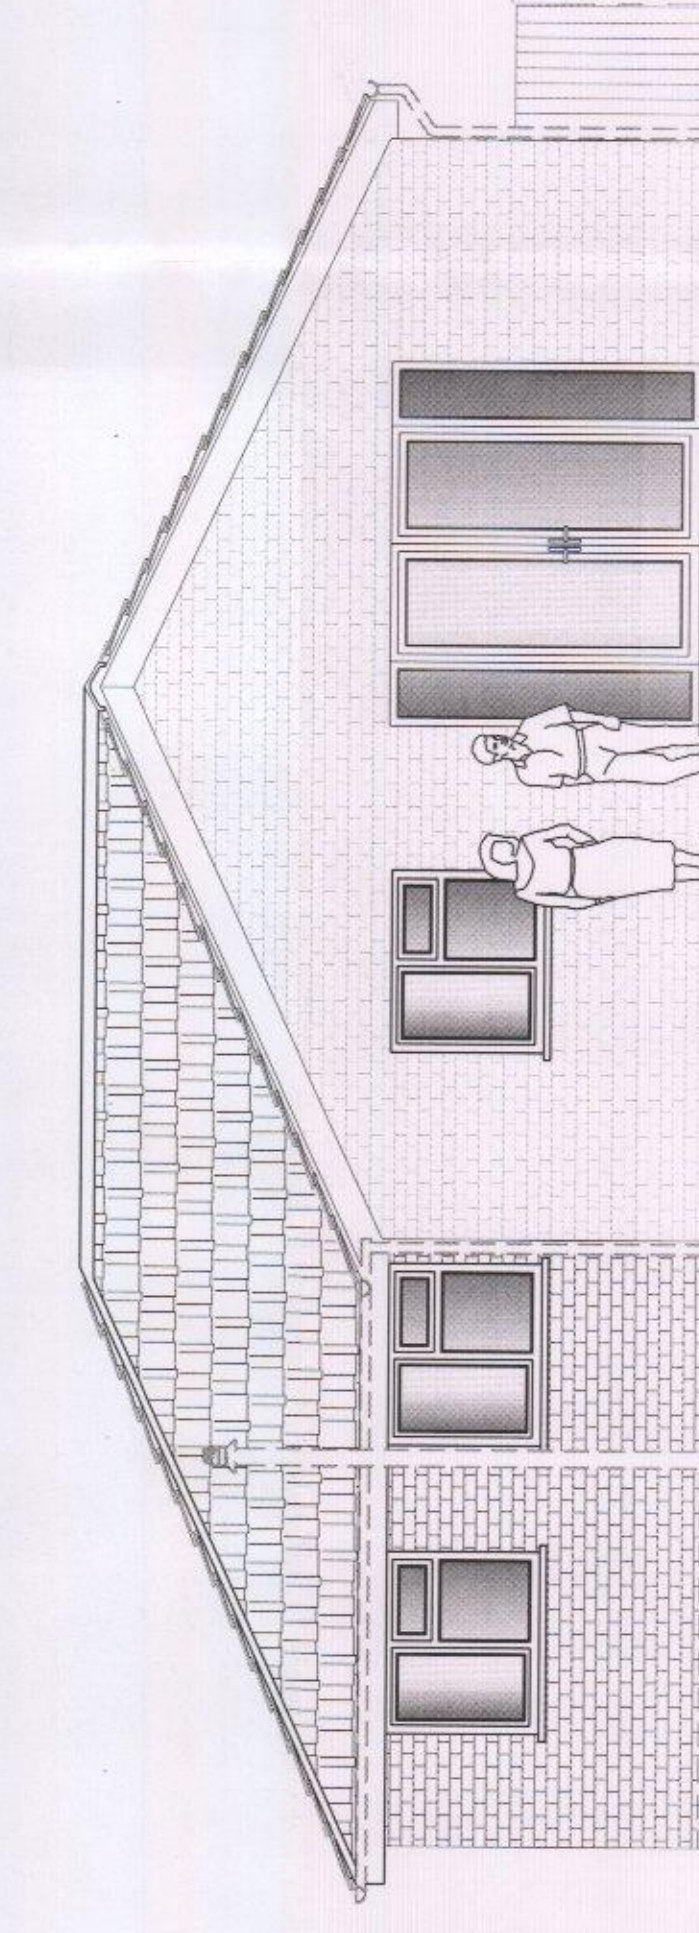

9 PROPOSED ROOF PLAN
1:100

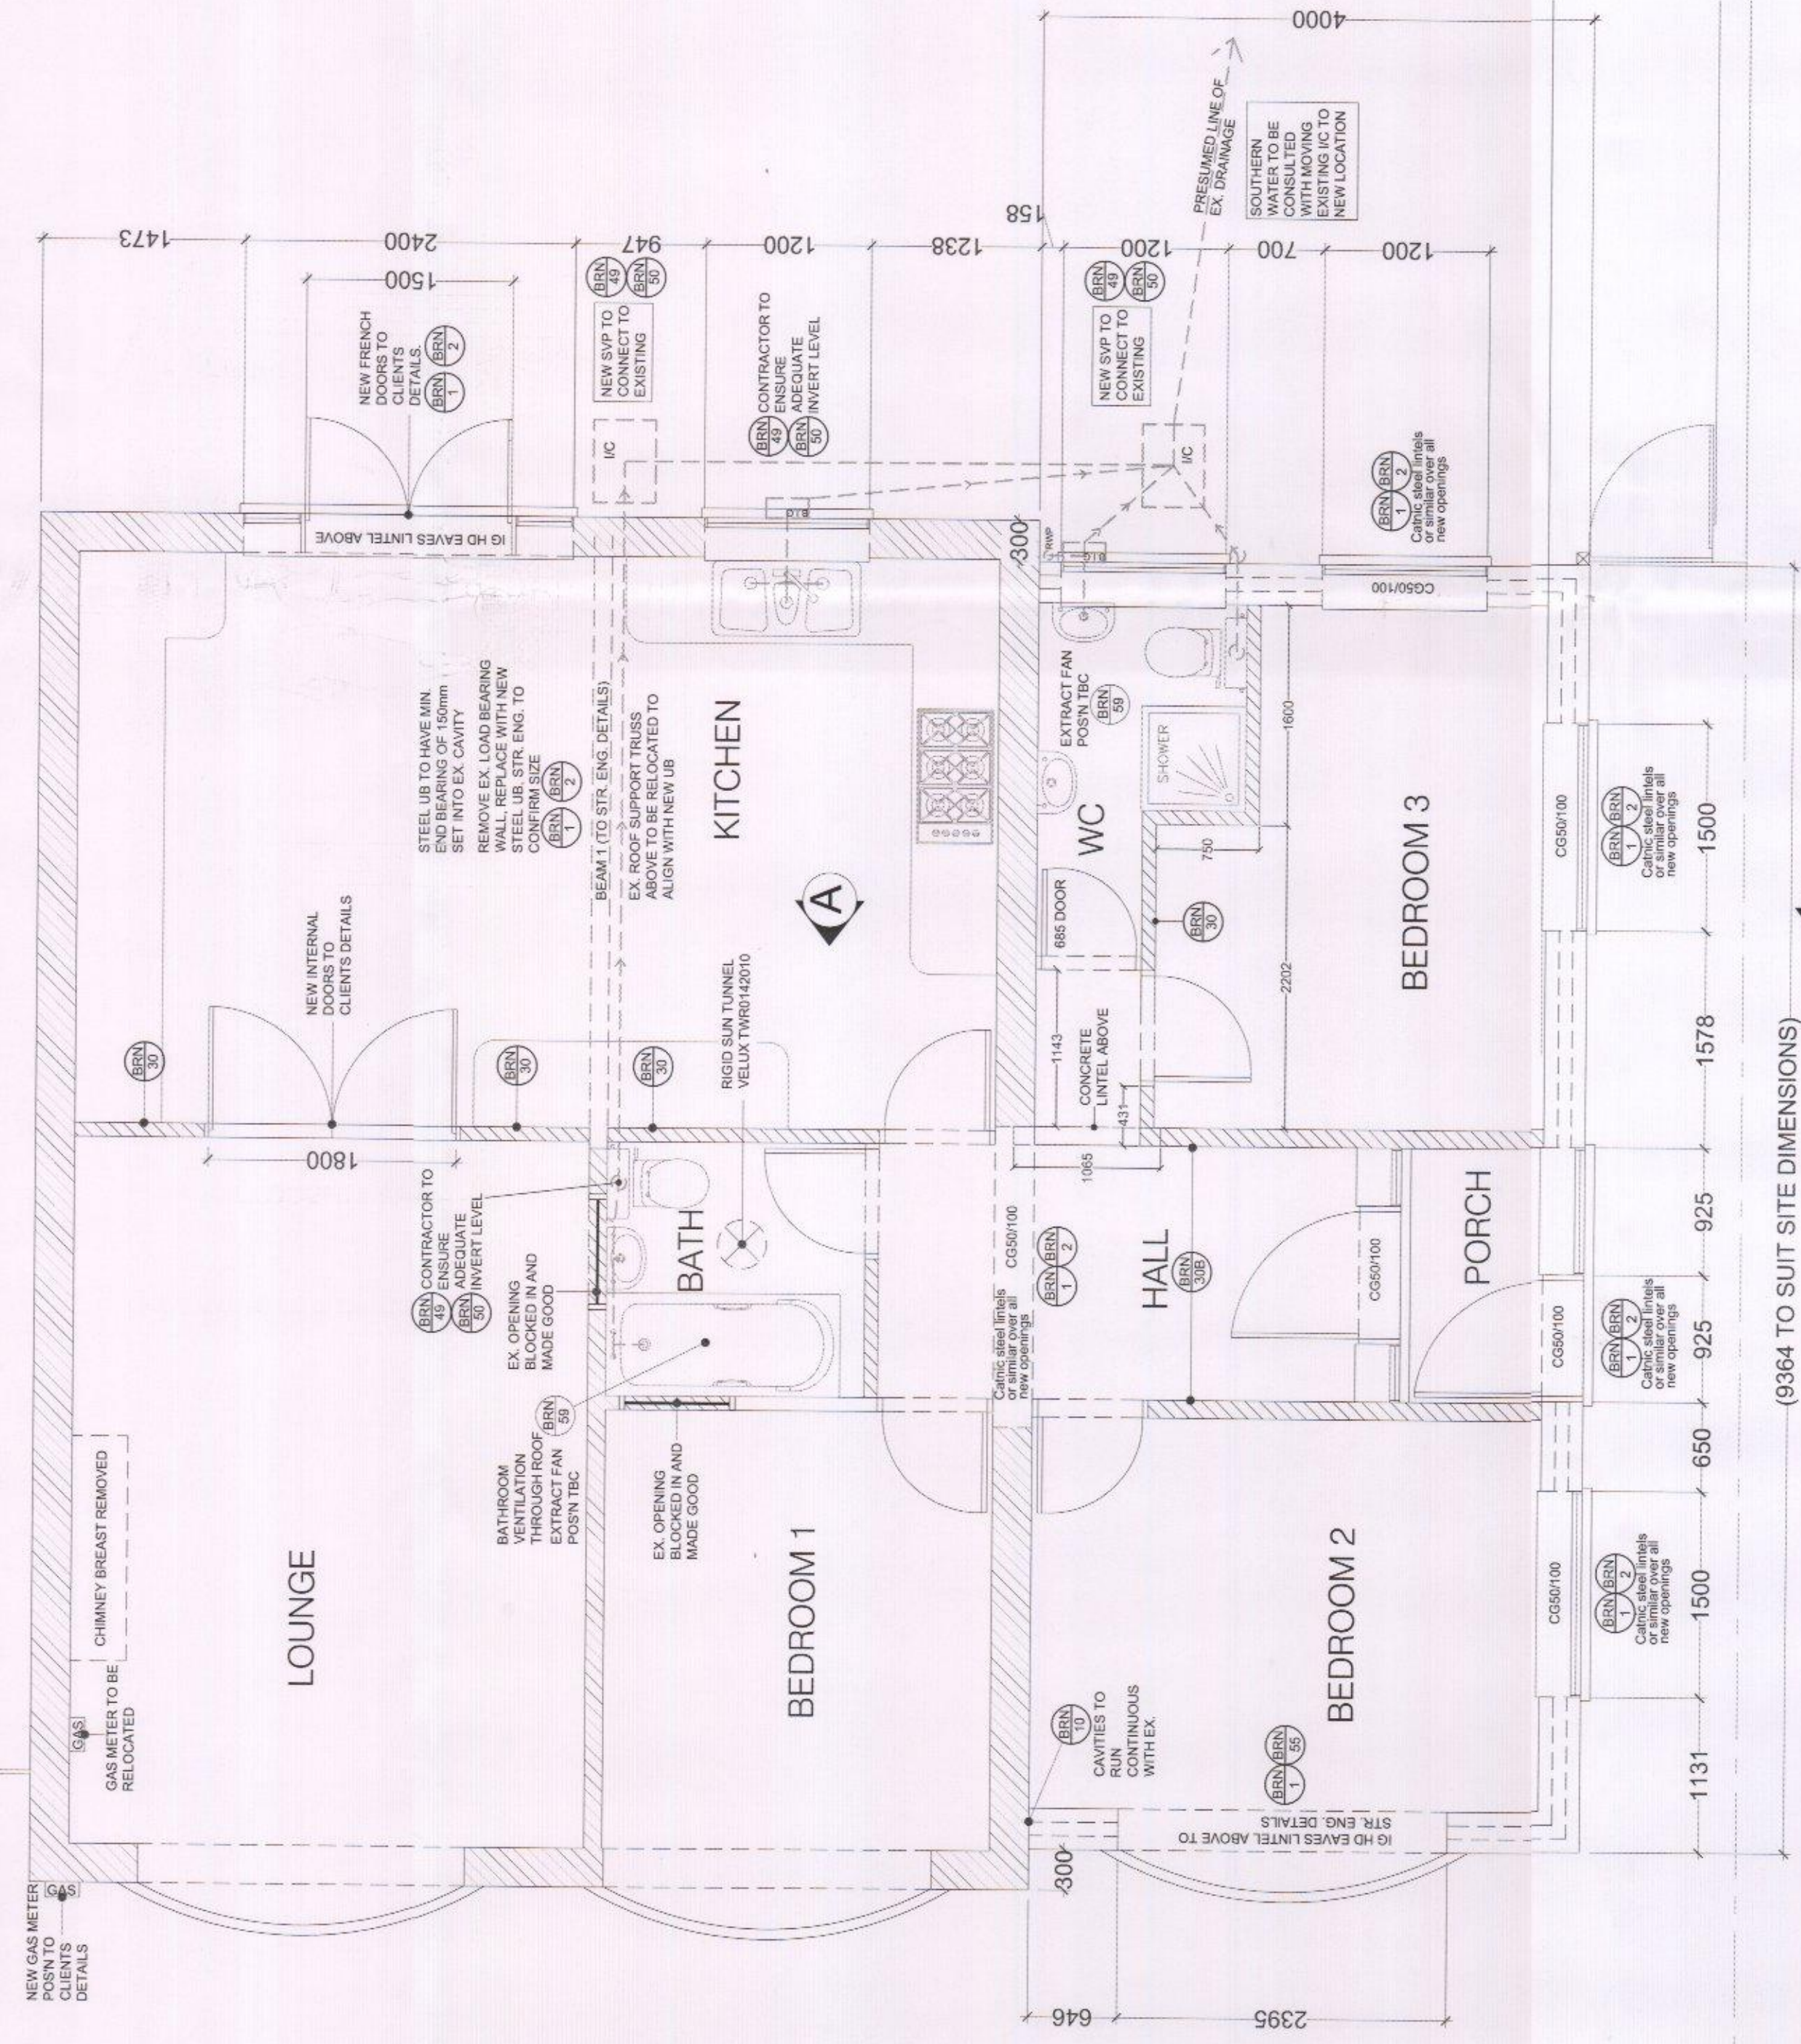
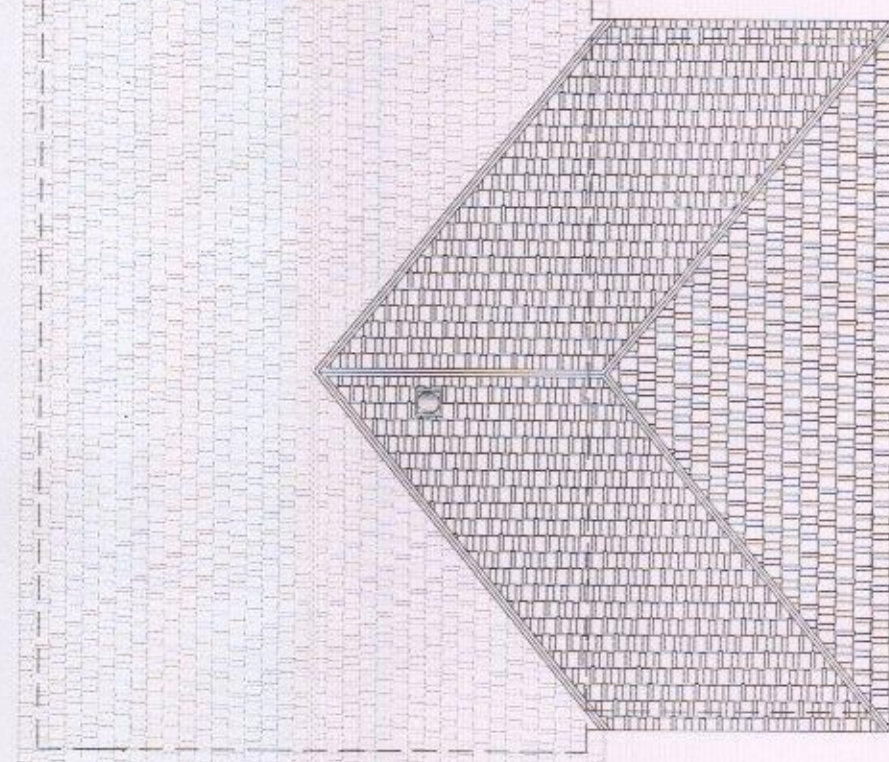


10 PROPOSED GRD FLOOR PLAN
1:40




15 PROPOSED FOUNDATION DETAIL
1:20

11 PROPOSED CUT TRUSS ROOF DETAIL
1:40

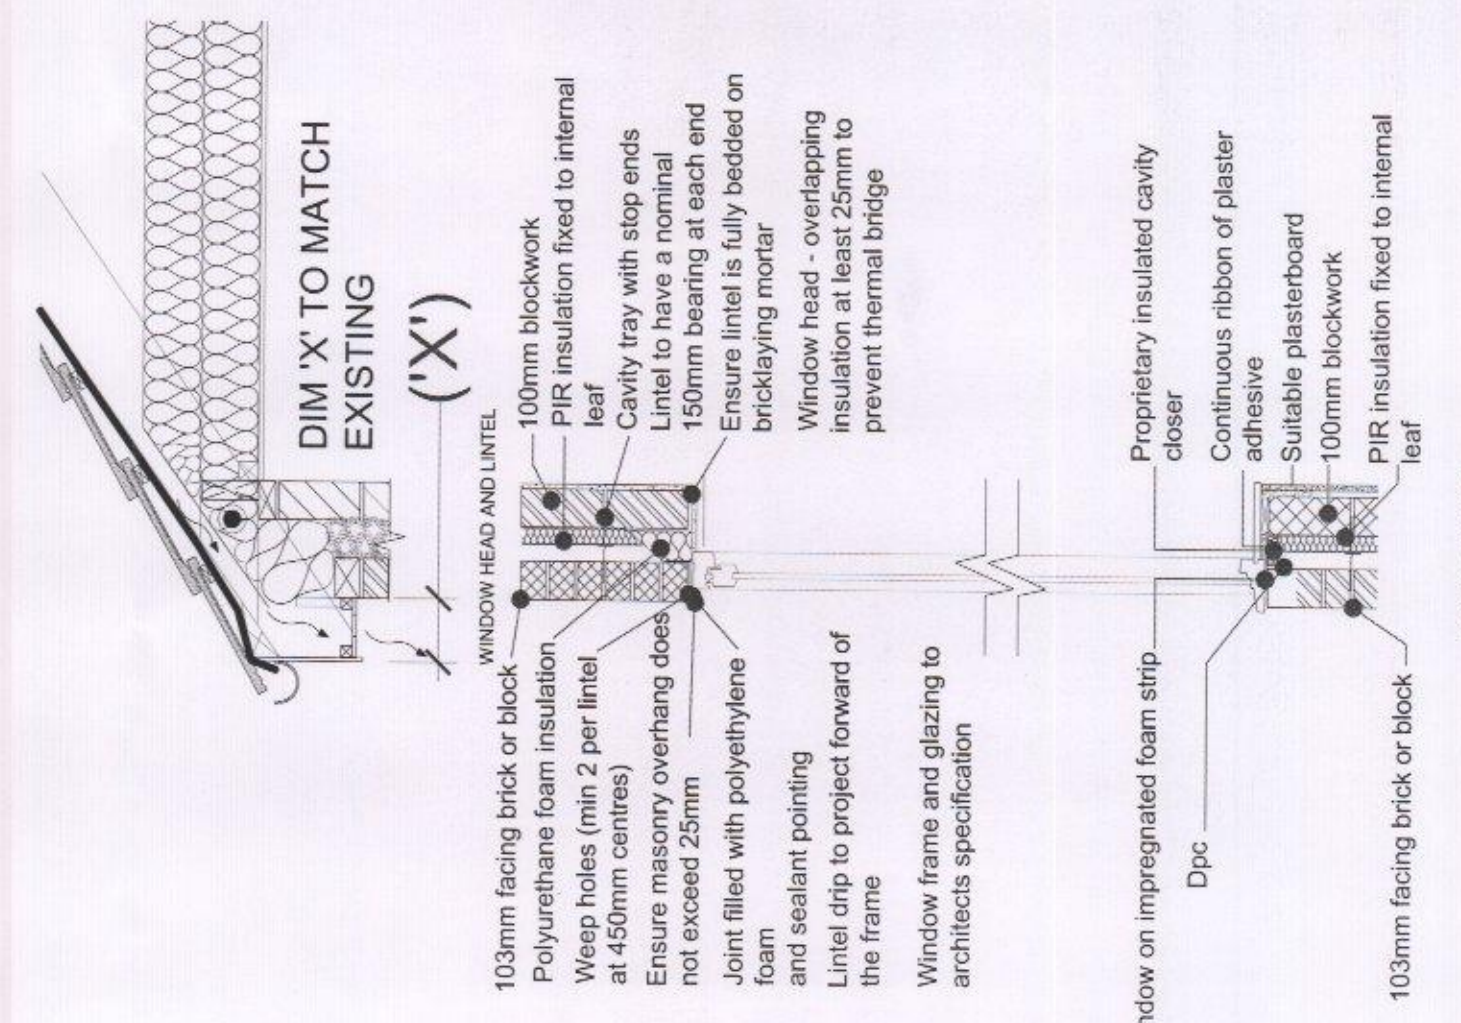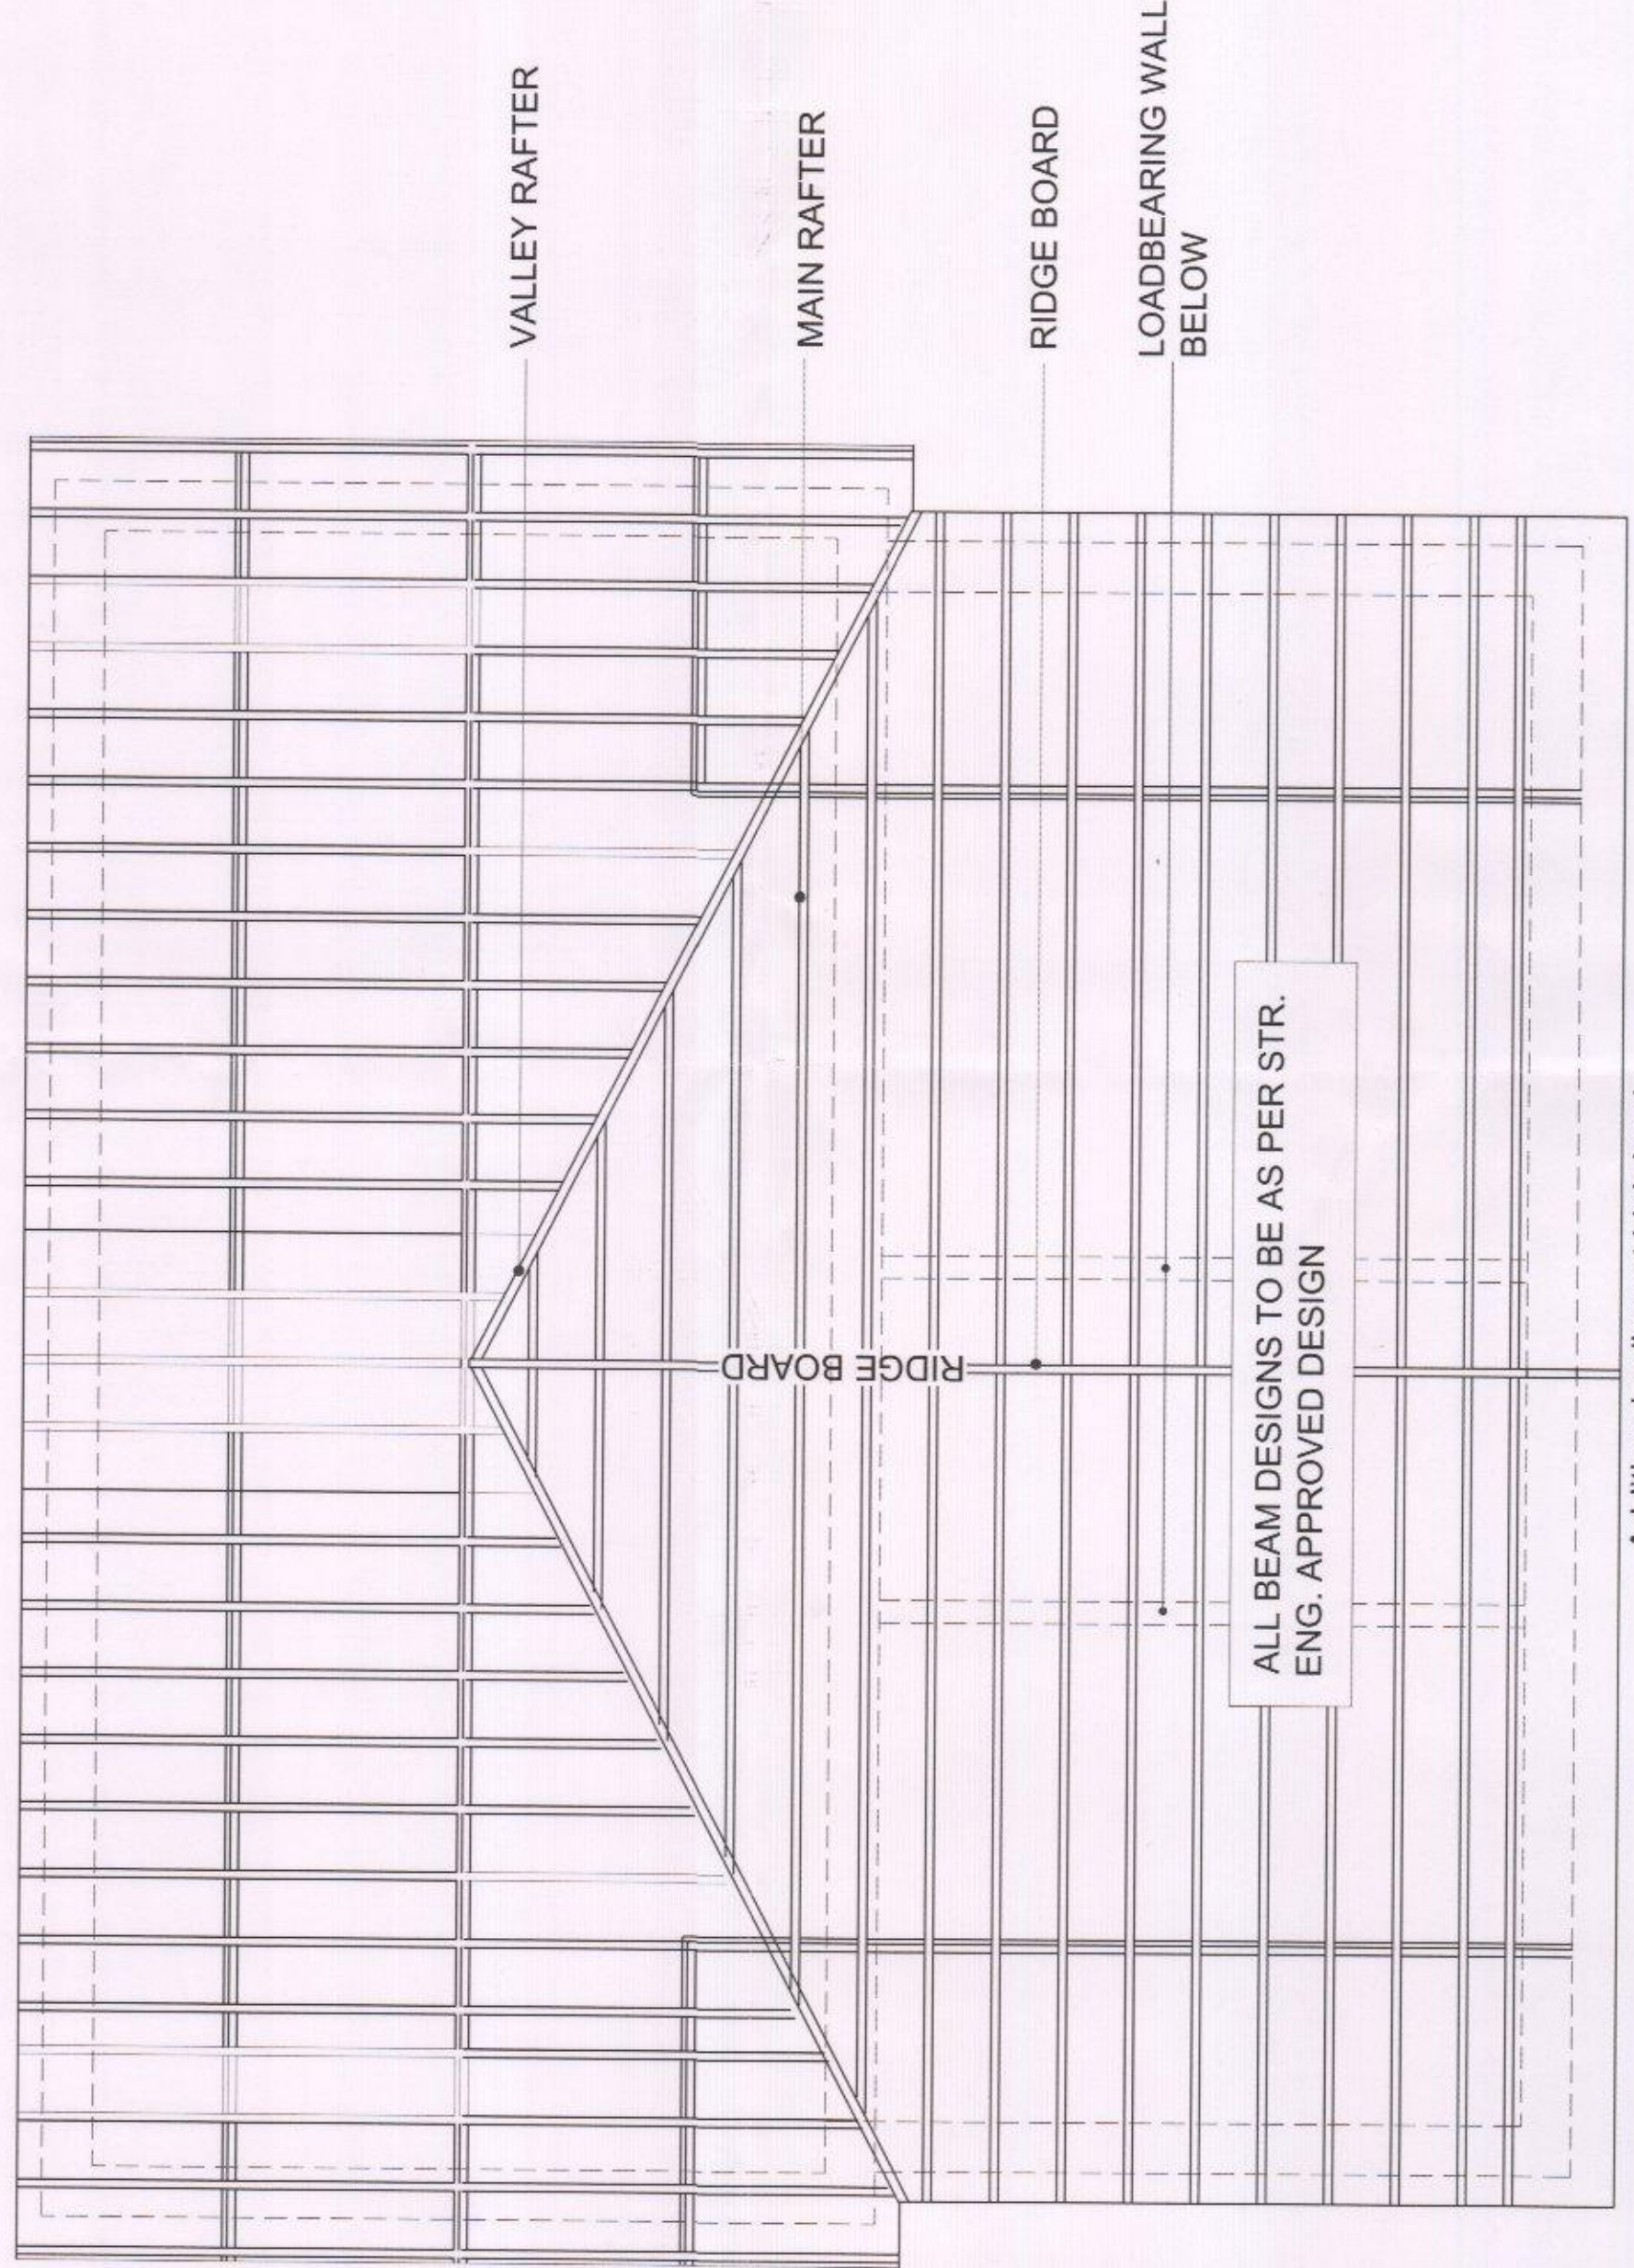


17 PROPOSED DETAIL 'F'
1:20


12 PROPOSED SECTION 'A-A'
1:40

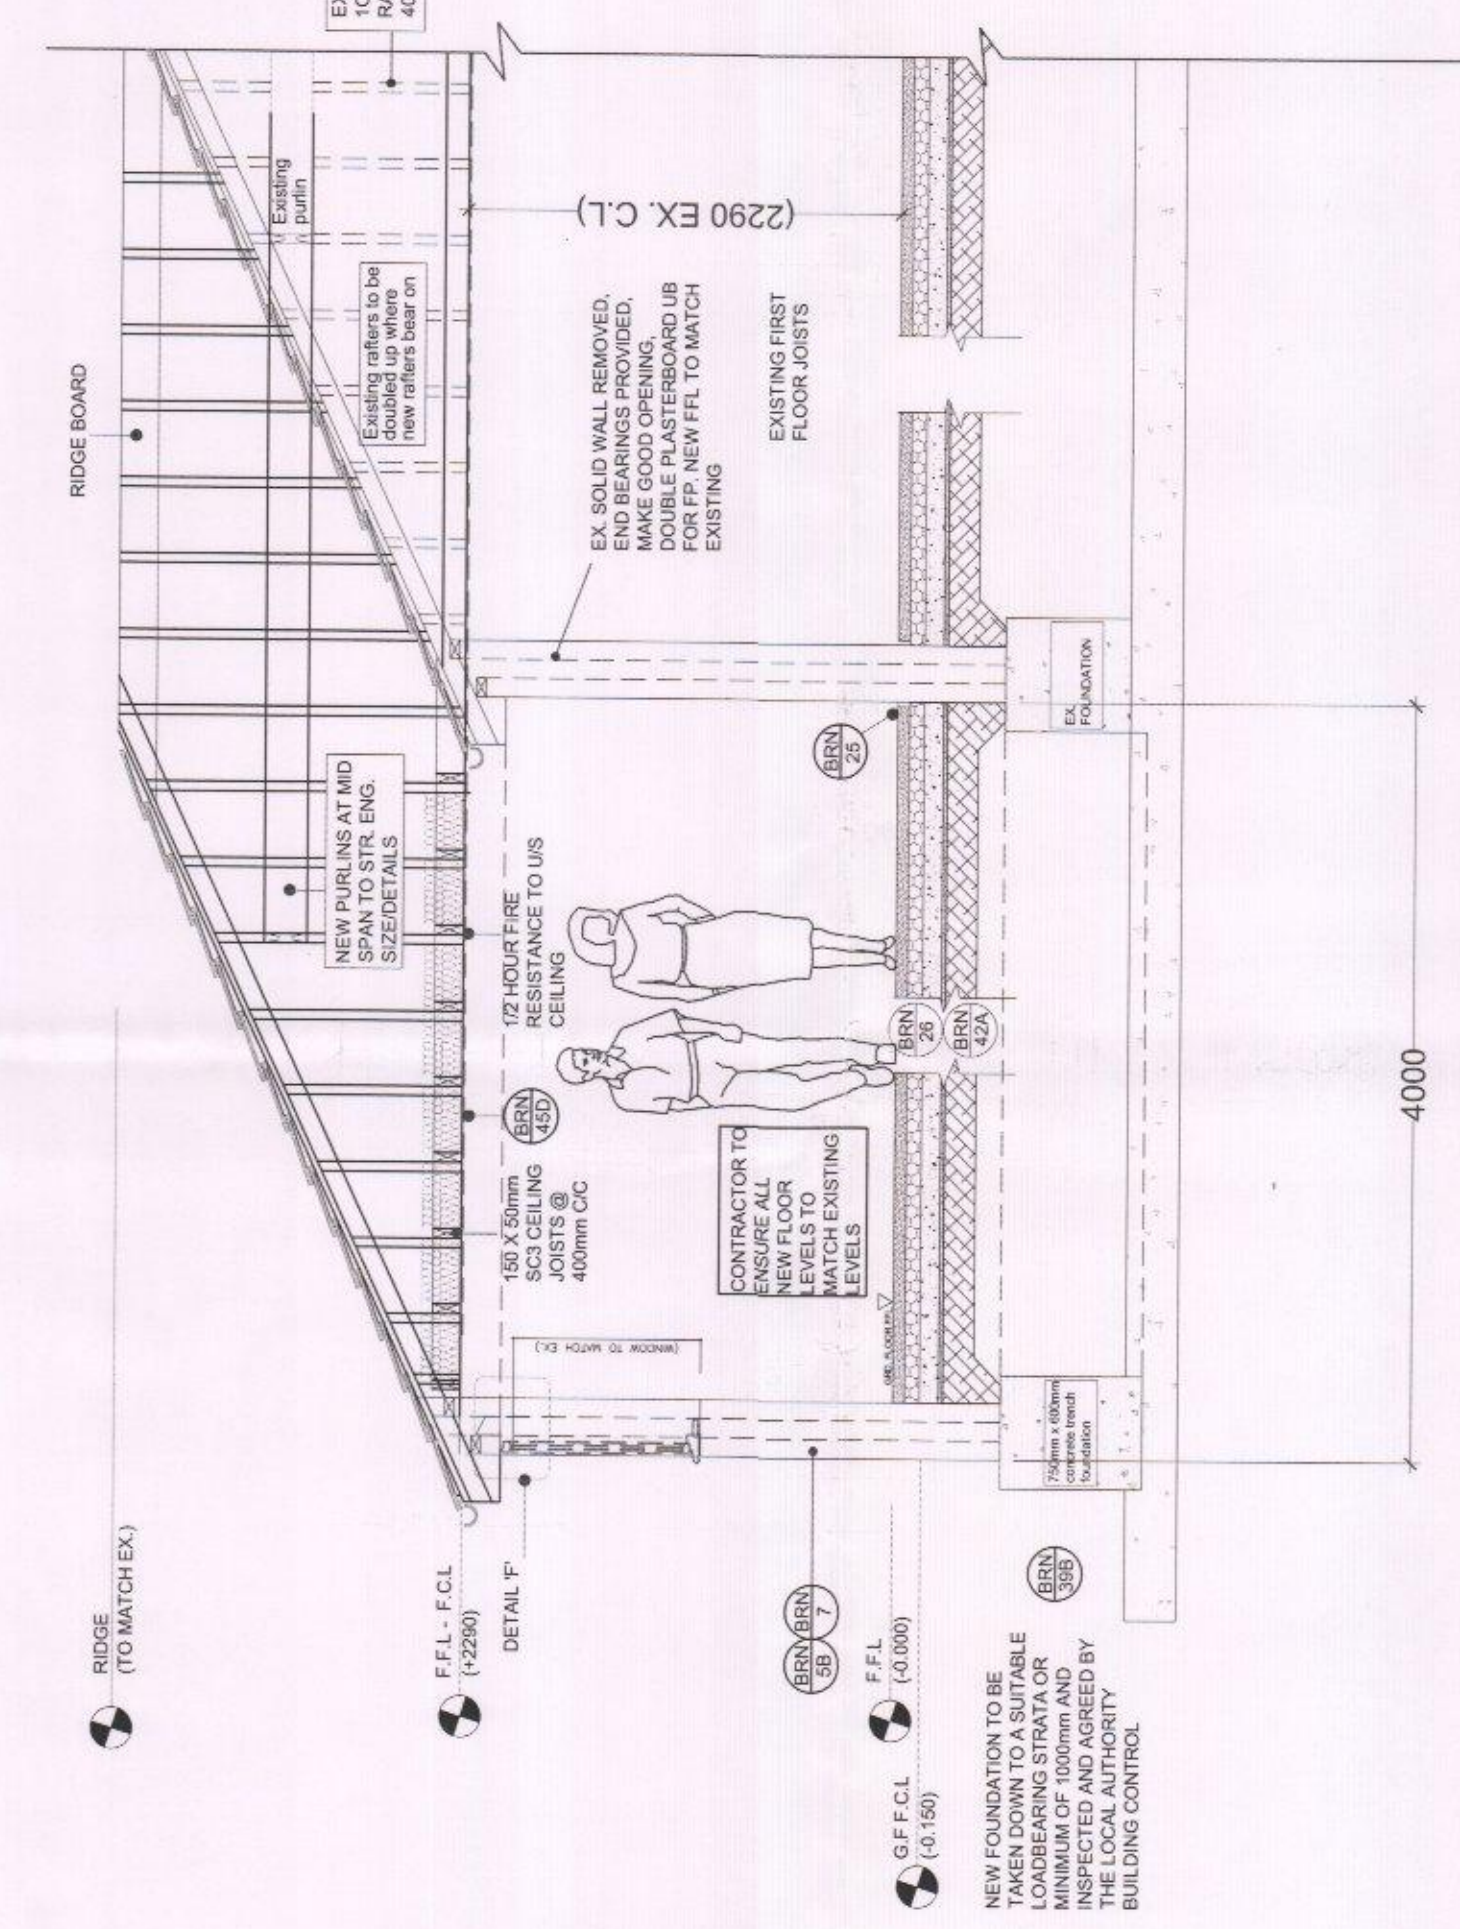


13 PROPOSED VALLEY DETAIL
1:10

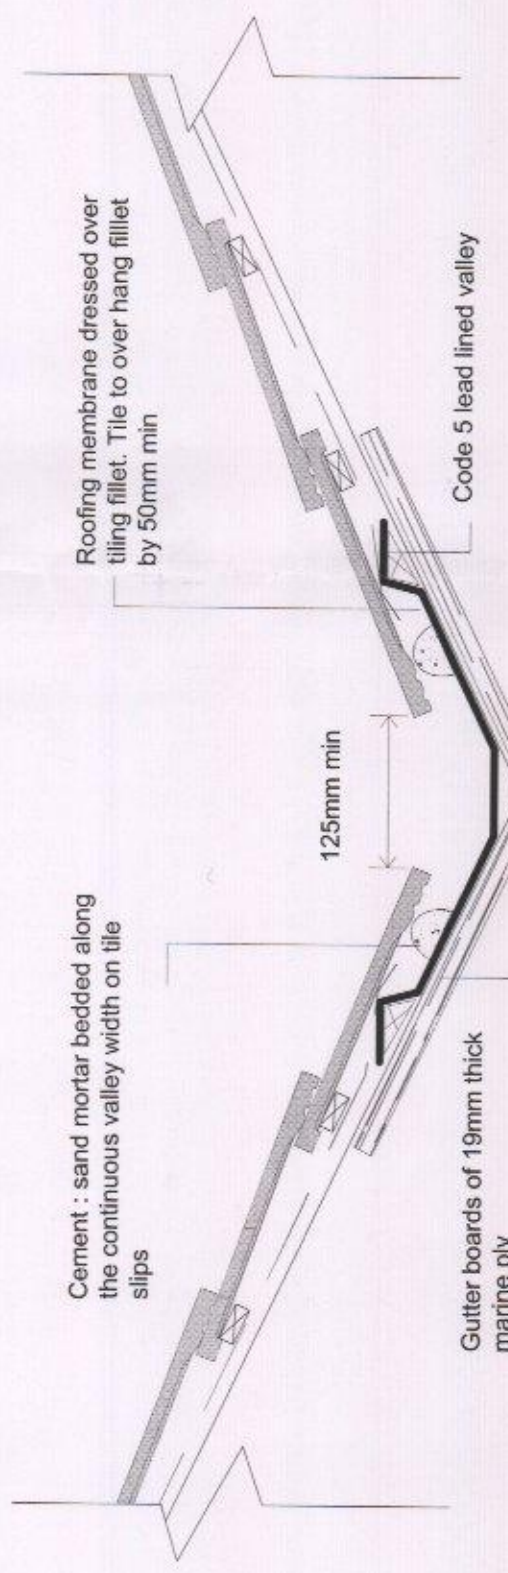

14 PROPOSED WALL DETAIL
1:20

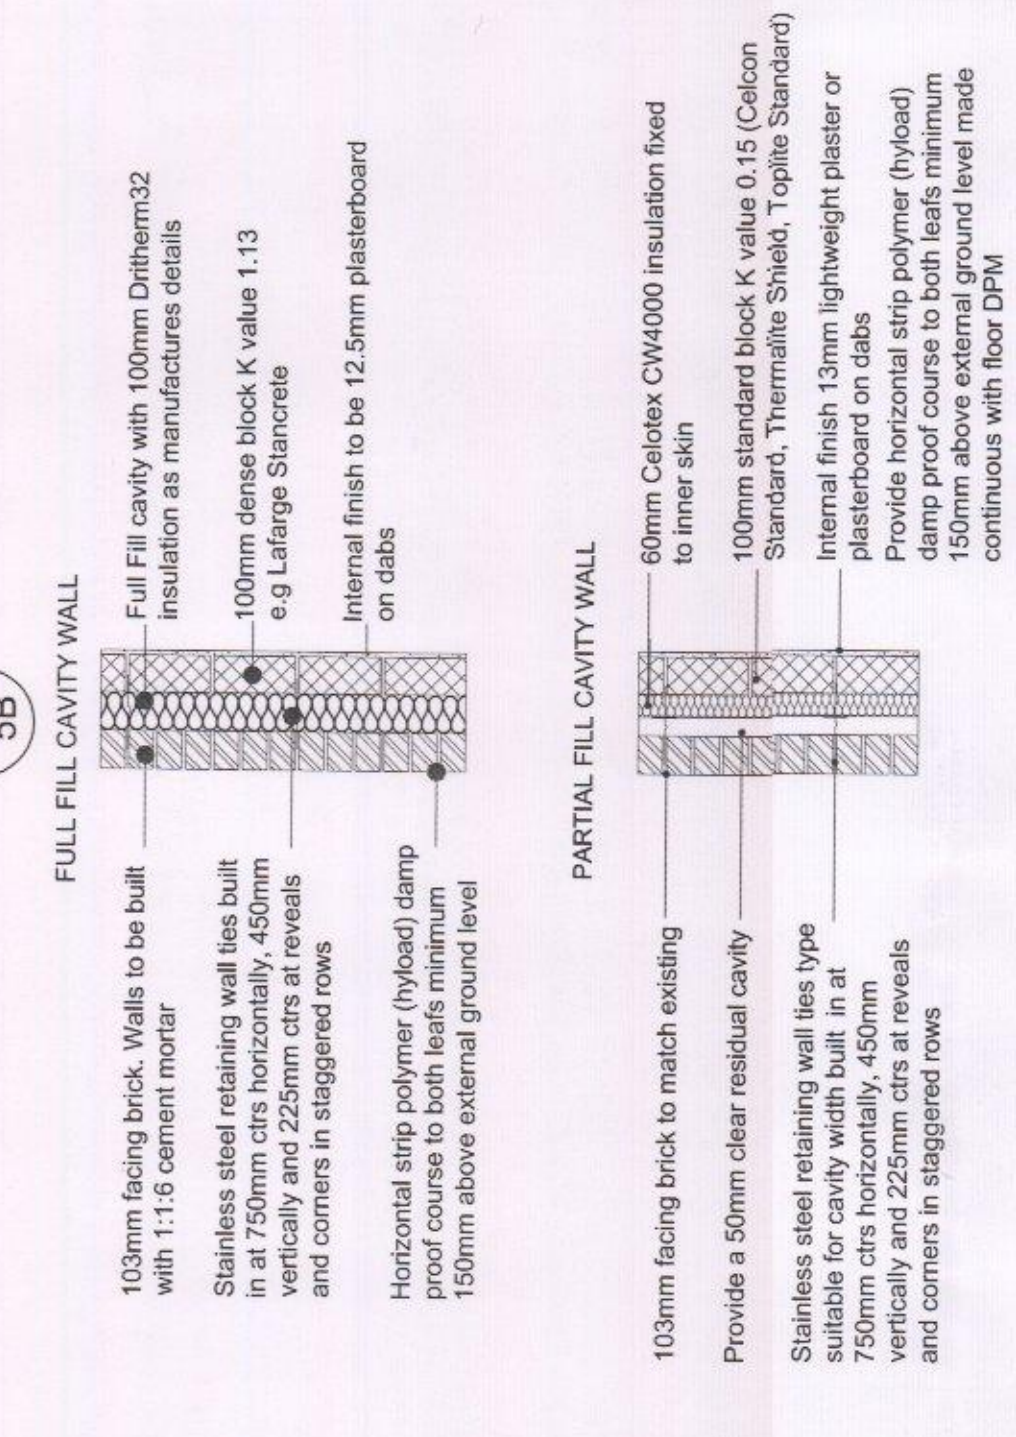

NOTE:
DRAWING: WOOD 01A TO BE USED
IN CONJUNCTION WITH
ASSOCIATED BUILDING
REGULATIONS NOTES WOOD/BRN.
DIRECTIONAL NORTH ARROW
SHOWN ON BLOCK & LOCATION
PLANS WOOD/BLP.
DETAILS AND DIMENSIONS OF ALL
LEVELS OF PROPOSED
PLANS TO BE CHECKED ON SITE BY
APPOINTED CONTRACTOR PRIOR TO ANY
COMMENCEMENT/ORDERING OF
MATERIALS OF WORK, ANY QUERIES,
VARIATIONS OR DISCREPANCIES
DIRECTED TO CLIENT - DM DESIGNS
ACCEPTS NO RESPONSIBILITY IN ANY
PART ON DRAWINGS UNLESS
OTHERWISE AGREED PRIOR.

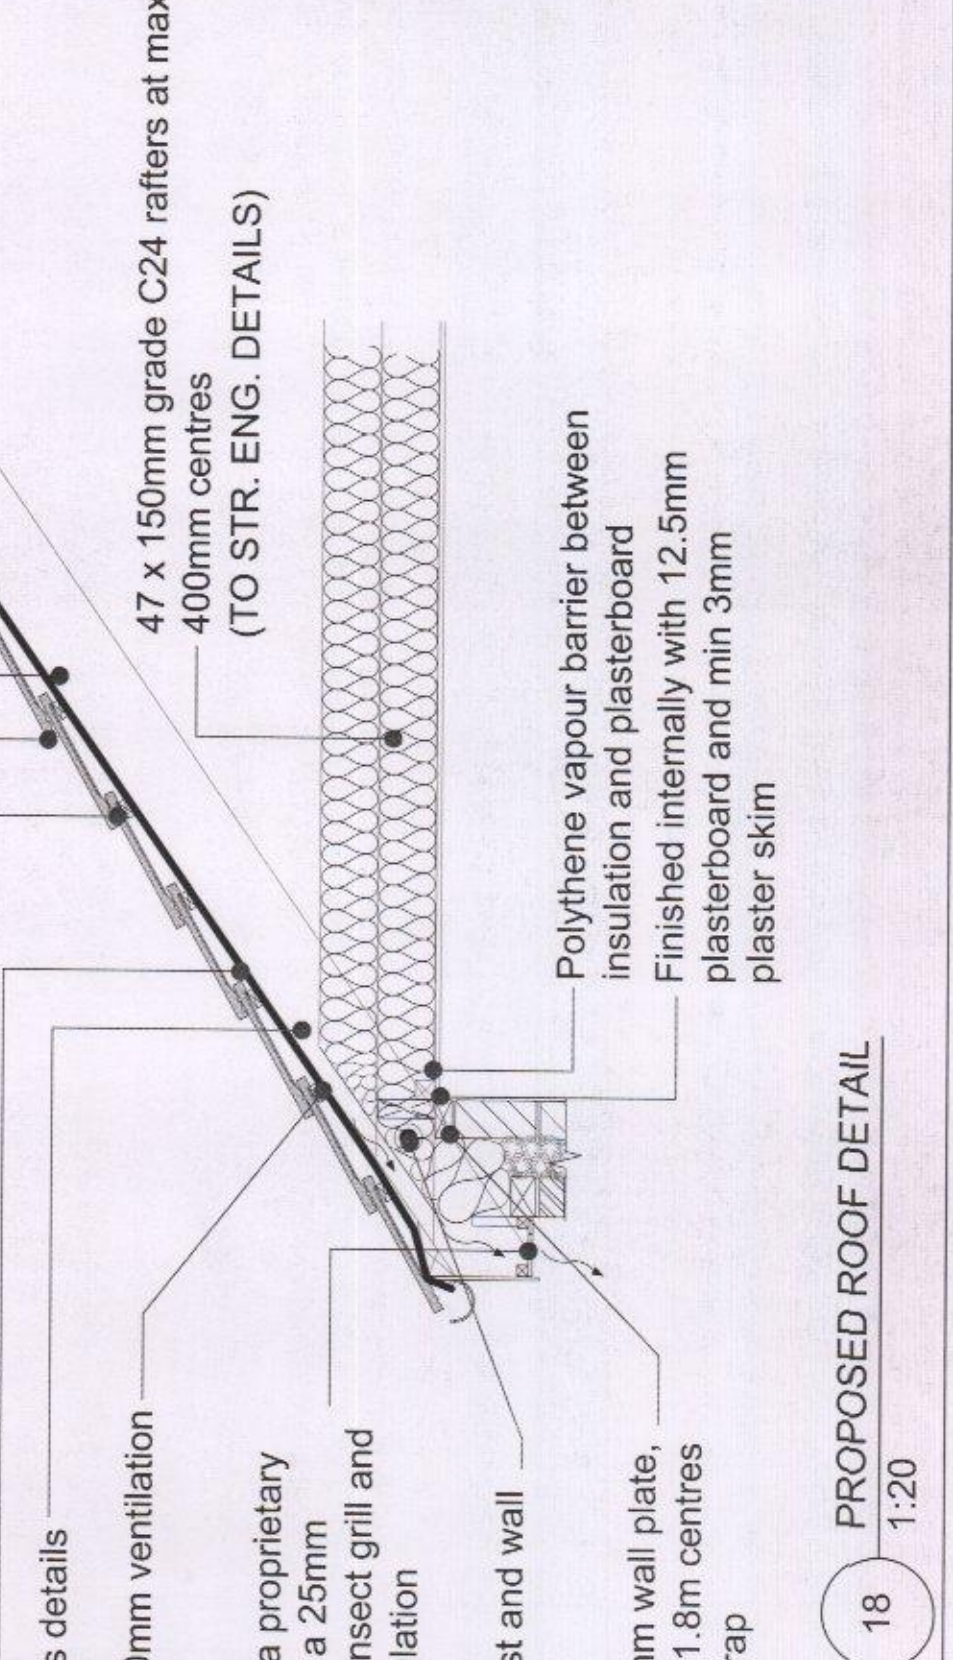

18 PROPOSED ROOF DETAIL
1:20

