


WILLOWBUSH COUNCIL
15 MAR 2017
RECEIVED



B2.1 EXISTING REAR PERSPECTIVE
SCALE: N/A

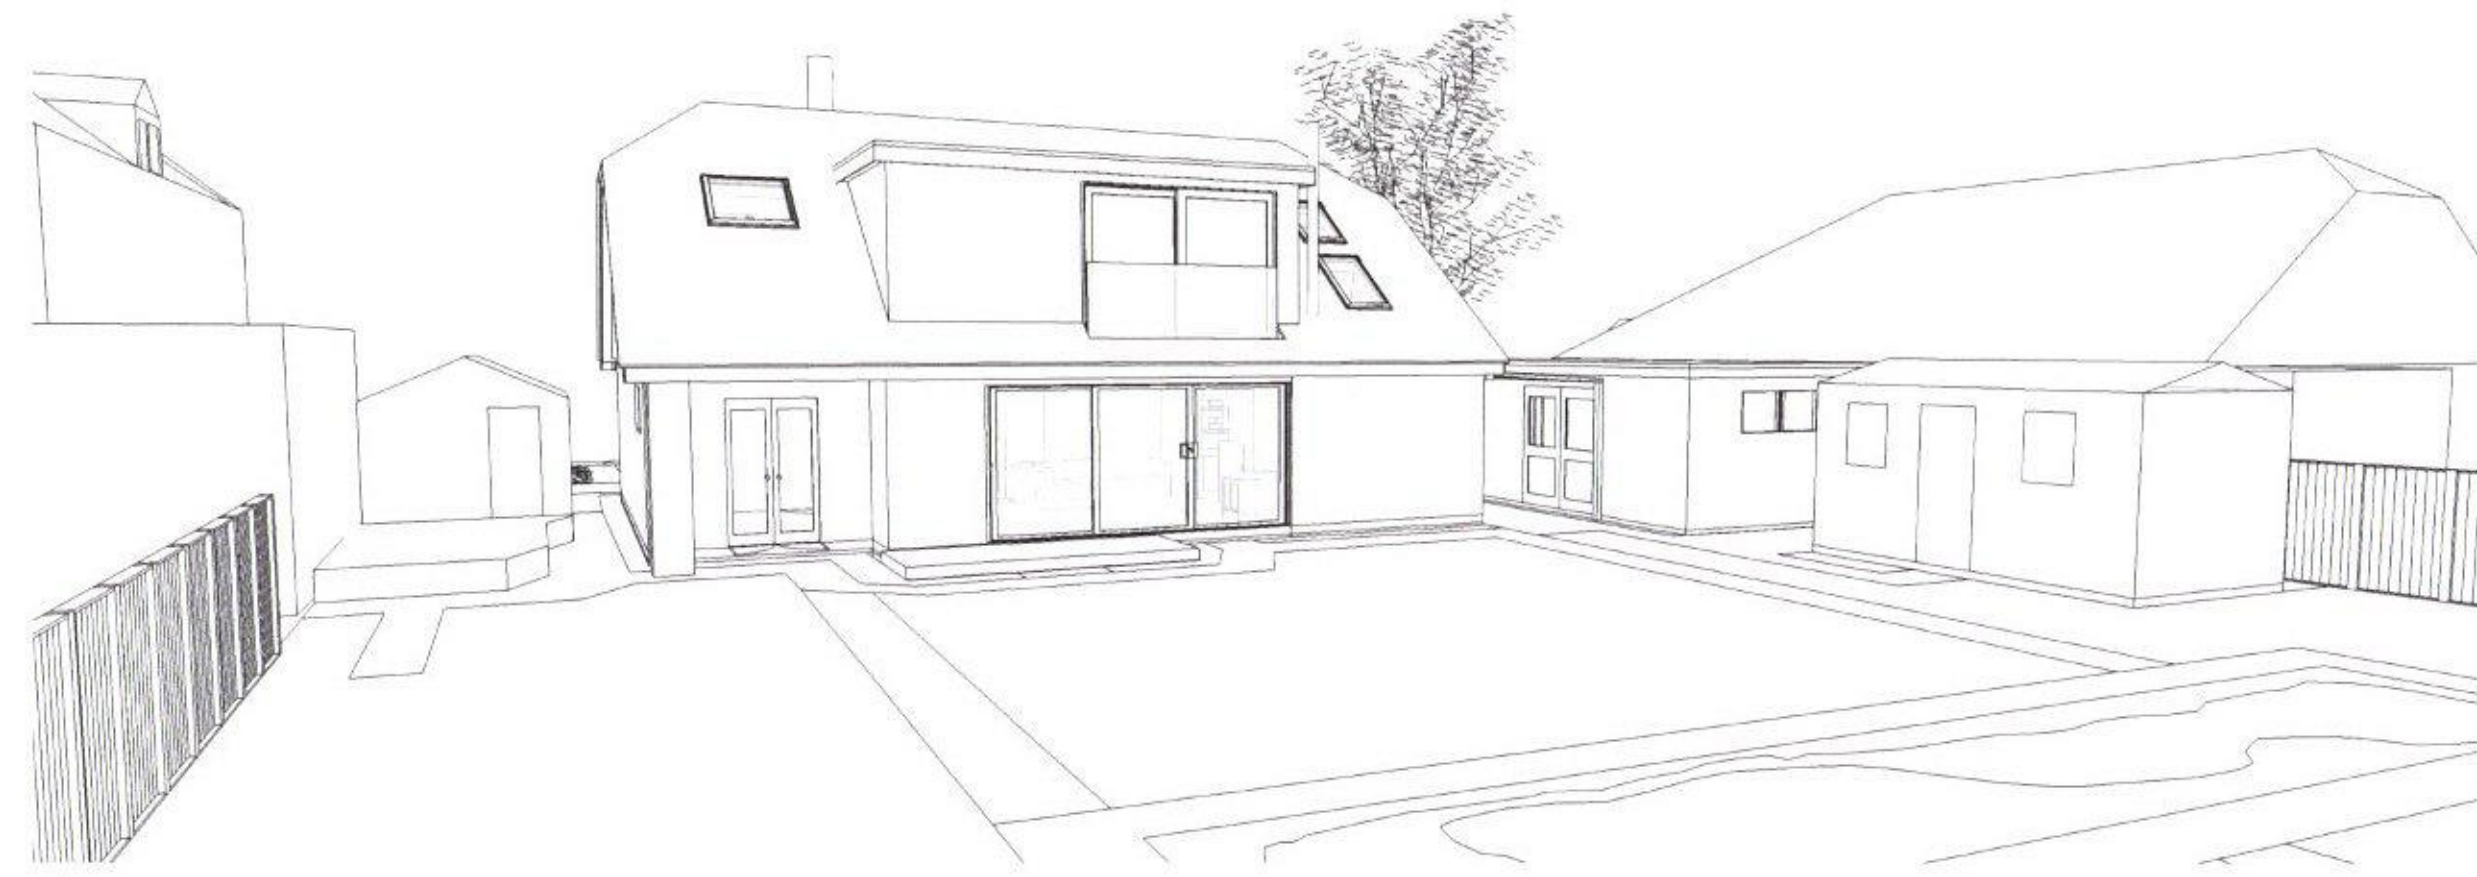

B2.2 PROPOSED REAR PERSPECTIVE
SCALE: N/A

PHILIP BARRATT
53 St Marys Road
Hayling Island
Tel 023 92 46 36 29
Mob: 07932020261
Email: philbarratt@gmail.com

Mr & Mrs P Barratt
Millefleurs
53 St Marys Road
Hayling Island
PO11 9DB

BUNGALOW REFURBISHMENT
Replacement Roof to incorporate rooms rear
ground floor alterations and replacement side porch
B.2 NEW / EXISTING PERSPECTIVE
Rear

DATE: 06.03.2017
DRAWN BY: PAB
CHECKED BY: