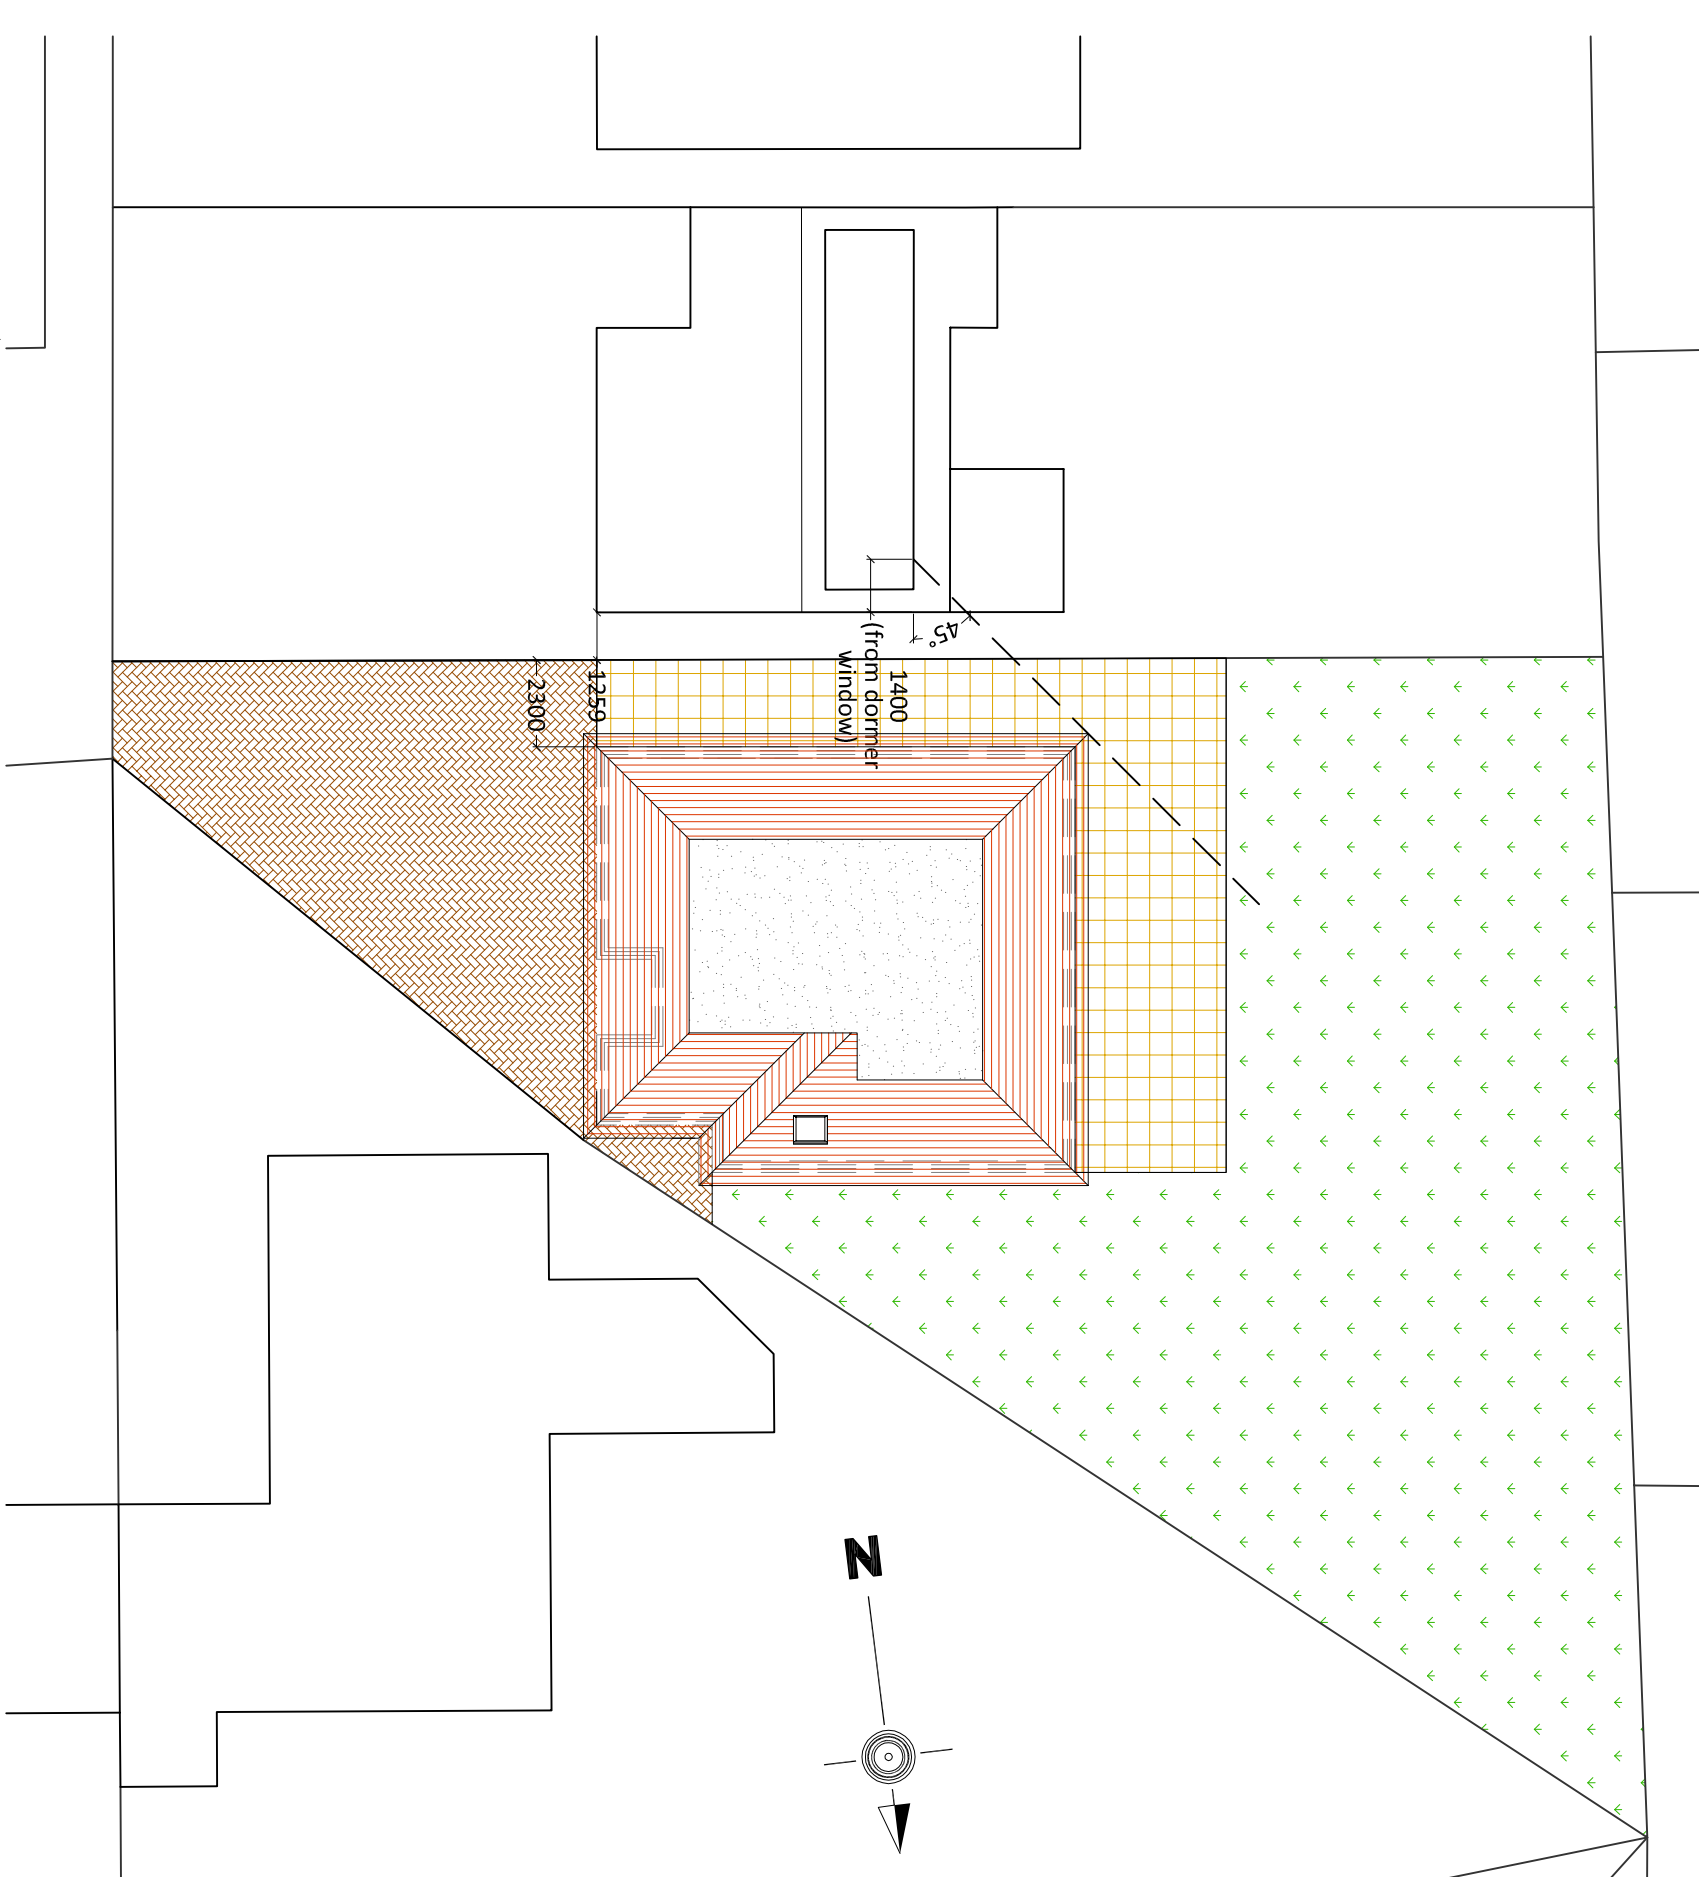
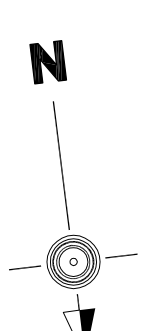
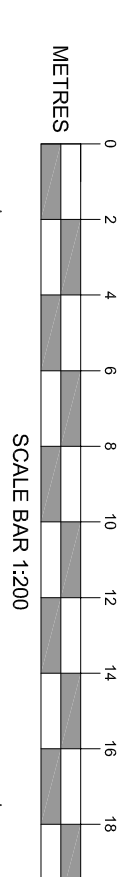
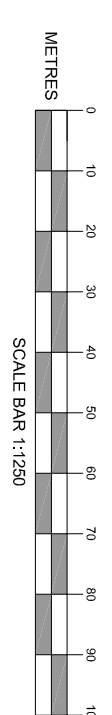
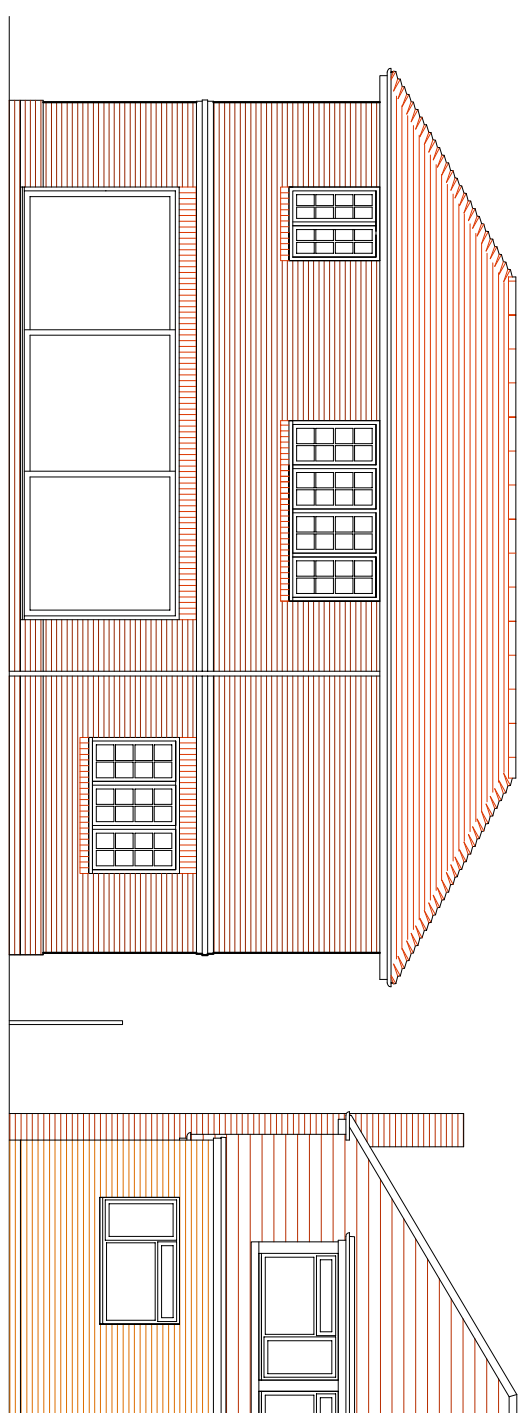
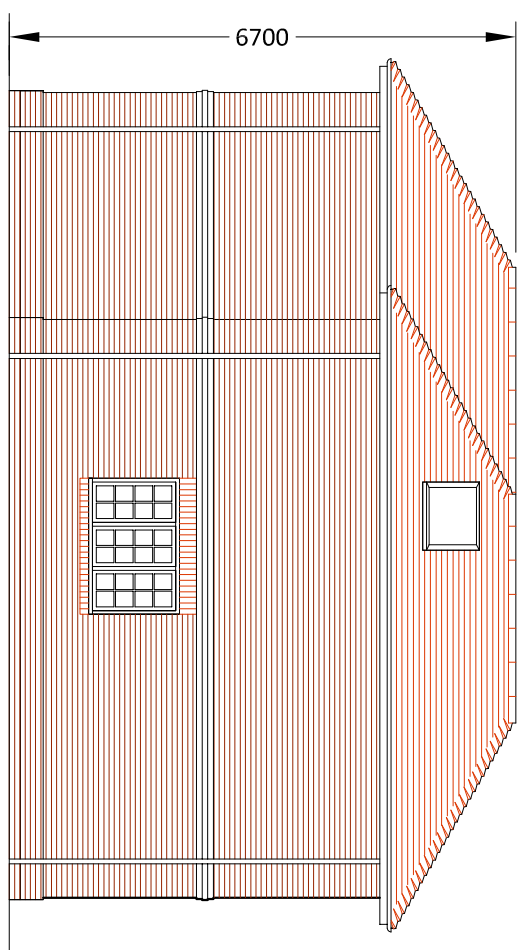
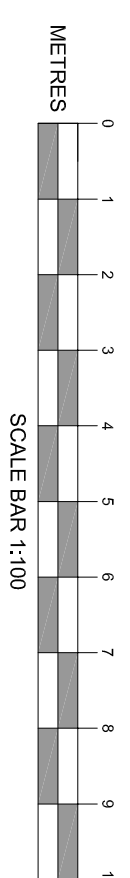
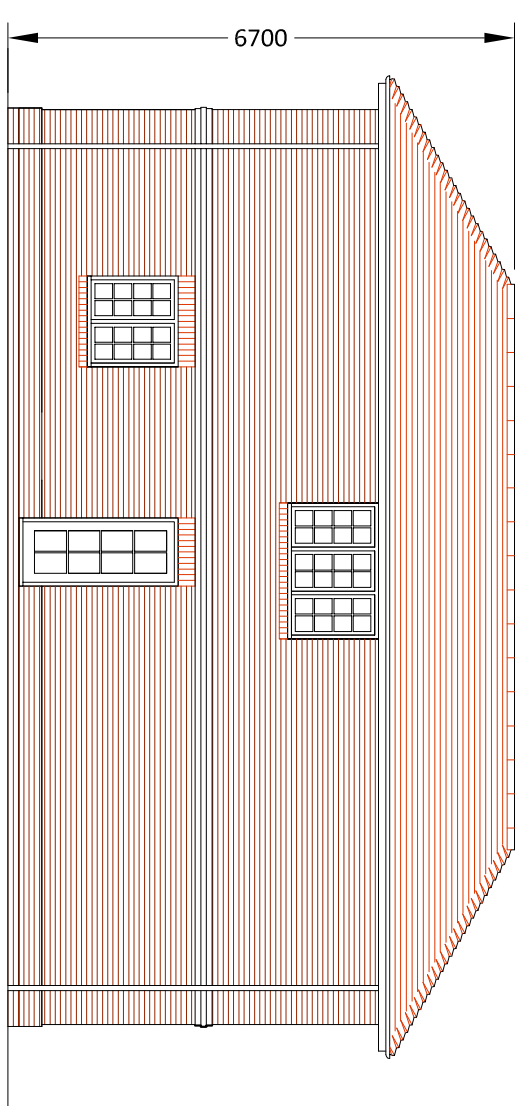
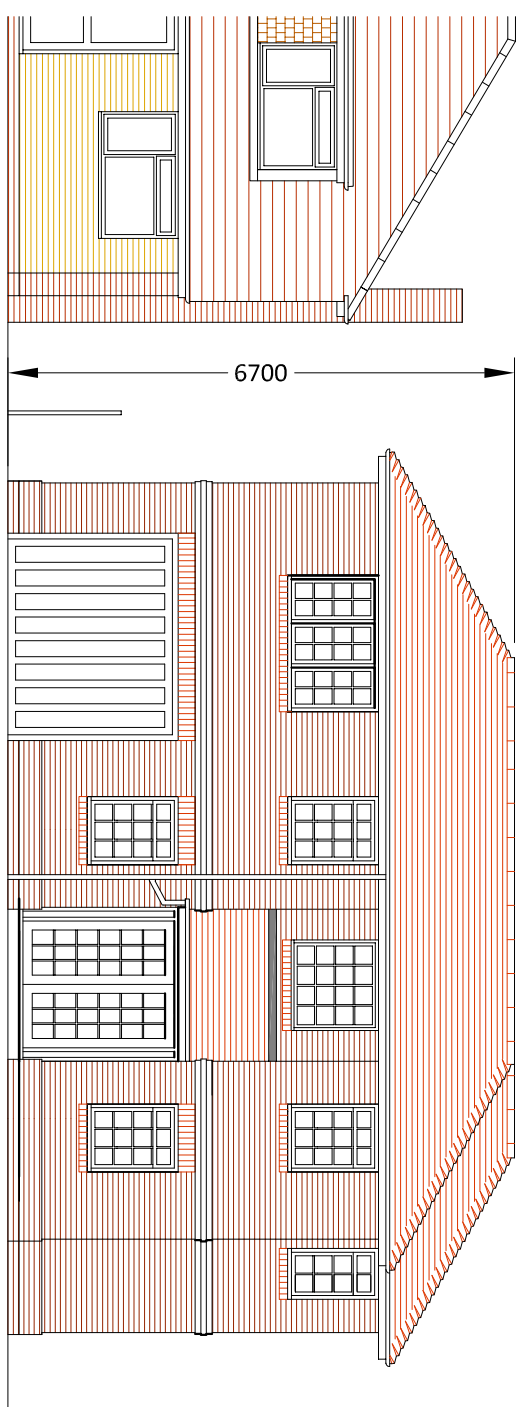


All dimensions to be checked on site and any discrepancy notified to The Martin Ralph Group. Written dimensions are to be used preference to scaled dimensions.

This drawing is the property of The Martin Ralph Group and must not be reproduced, in part or whole, or deviated from, without their permission.

It is essential that prior to commencement and during construction, the contractor reviews the drawings and specification and discusses with the practice any inconsistencies, anomalous non-industry standard features or other concerns.

For both pricing and construction purposes Structural, Mechanical and Electrical Engineers designs, calculations and sizes etc are to take preference over the layout drawings. Any discrepancies are to be brought to the immediate attention of The Martin Ralph Group.

| AMENDMENTS | DATE |
|------------|------|
|            |      |
|            |      |
|            |      |

|   |                                                                          |           |
|---|--------------------------------------------------------------------------|-----------|
| J | BEDROOM 2 WINDOWS; TILE HANGING REPLACED WITH BRICKWORK; ROOFLIGHT ADDED | 27.01.201 |
|---|--------------------------------------------------------------------------|-----------|

19 Fernhurst Close  
Hayling Island  
Hampshire  
PO11 0DT

19 Fernhurst Close  
Hayling Island  
Hampshire  
PO11 0DT

|                                          |               |
|------------------------------------------|---------------|
| DRAWING TITLE<br>Plans and Elevations    |               |
| DATE<br>18.10.2016                       |               |
| SCALE<br>1:50; 1:100; 1:200; 1:1250 @ A1 |               |
| DRAWING NO.<br>16/414/01                 | REVISION<br>J |



**CHARTERED SURVEYO  
ARCHITECTS & ENGINEE**

11 Dragon House  
Hussar Court  
Brambles Business Park  
Portsmouth  
Hampshire  
PO7 7SF

**www.martinalph.co.**  
**info@martinalph.co.**

**T.** 023 9225 7711  
**F.** 023 9225 7712