


APP/15/00664

SIDE VIEW
Lean To Style Garage

H. 2.4 m
L. 18.1 m
W. 6.2 m

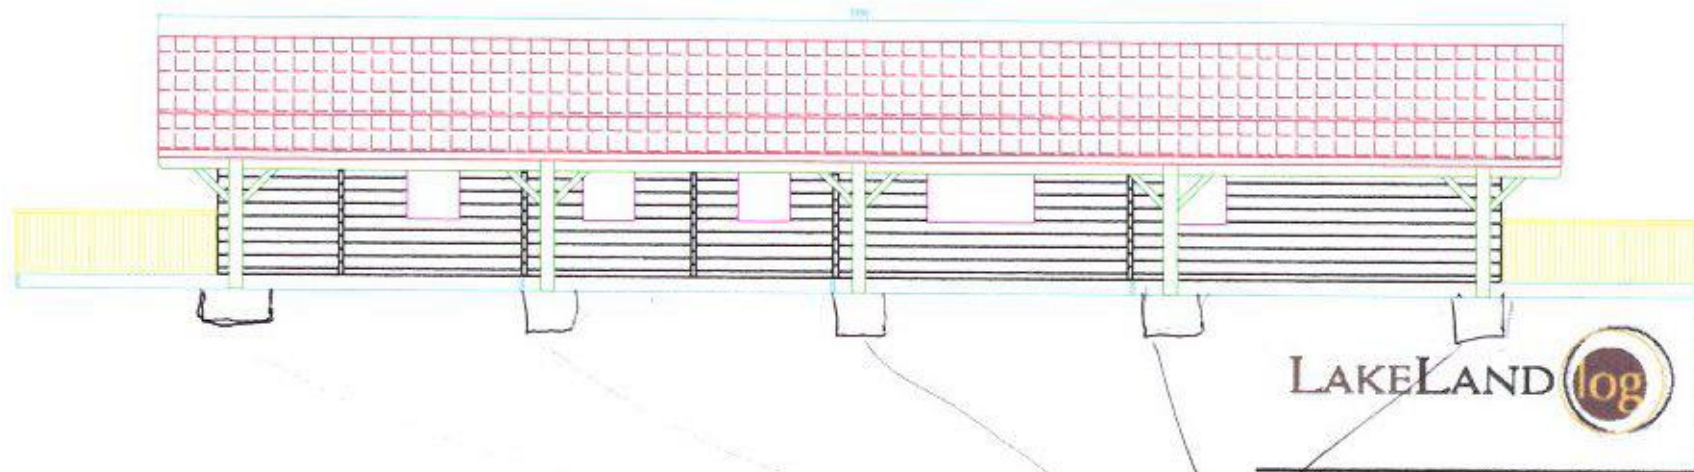

HAVANT BOROUGH COUNCIL
DEVELOPMENT CONTROL
26 APR 2017
RECEIVED

FOUNDATION OF POSTS IN GROUND 1MTR DEEP X 1MTR
SQUARE. TOTAL 5

FLOOR OF GARAGE 60MM TO 75MM DEPTH CONCRETE
BUILT FROM WOOD AND TIN SIDES AND TIN ROOF.
WOOD DOORS TO FRONT. BACK DOOR P.V.C