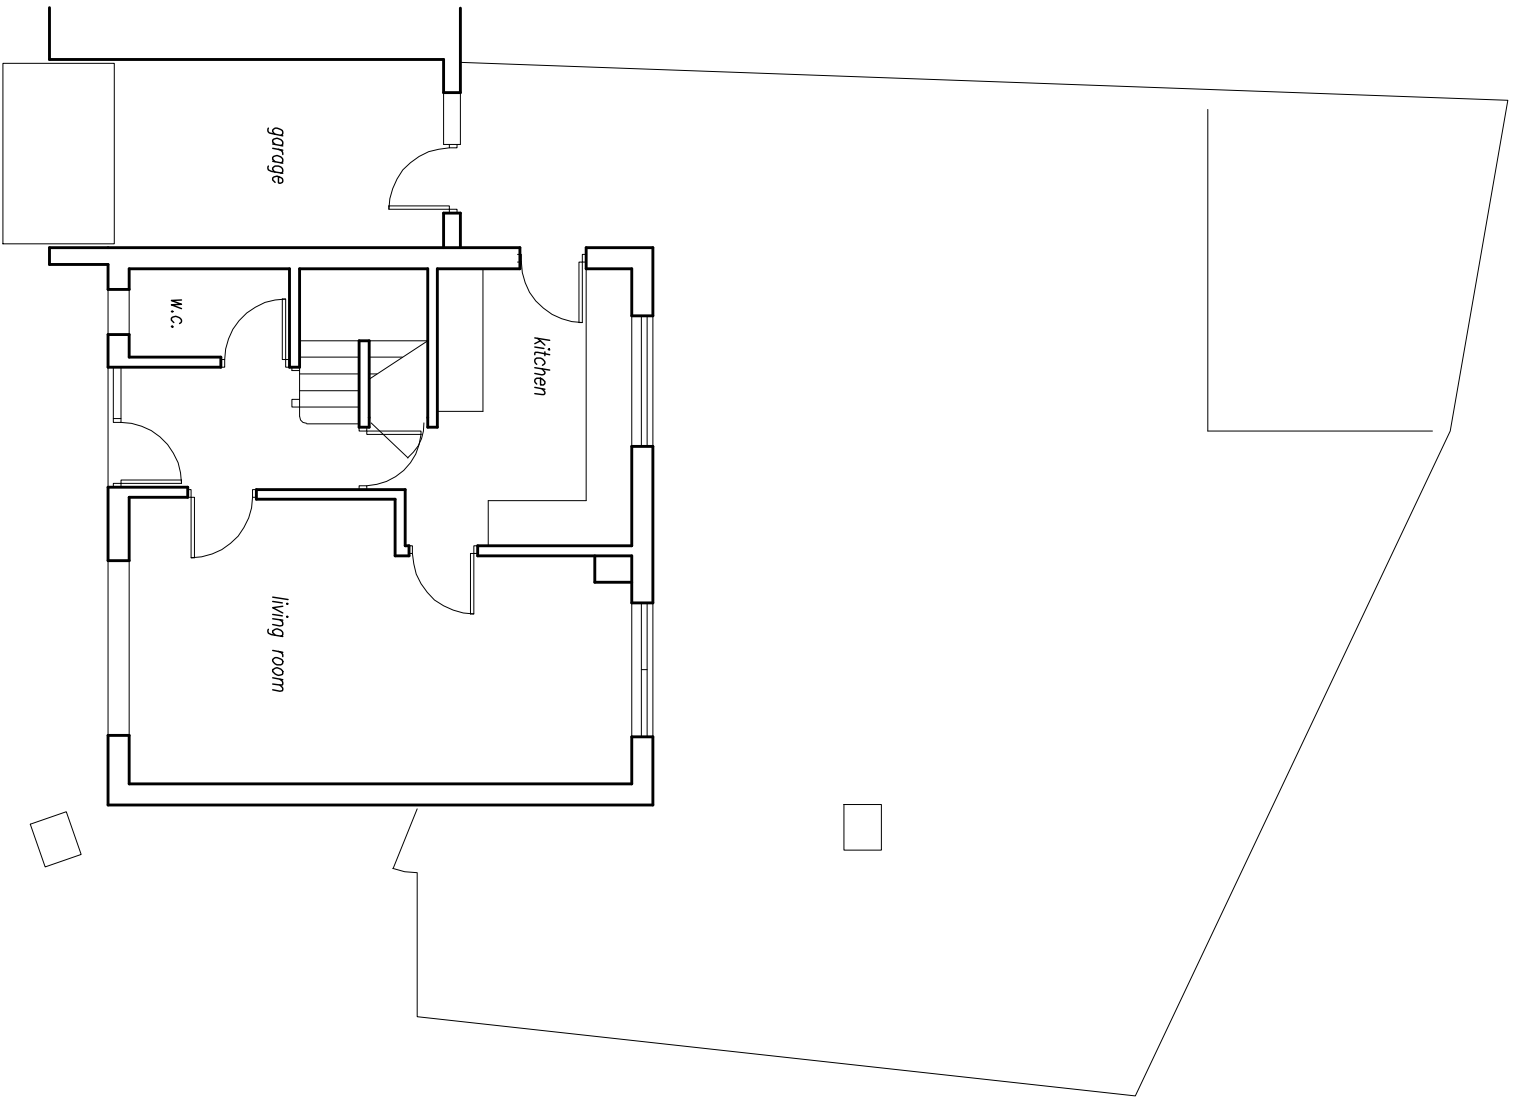
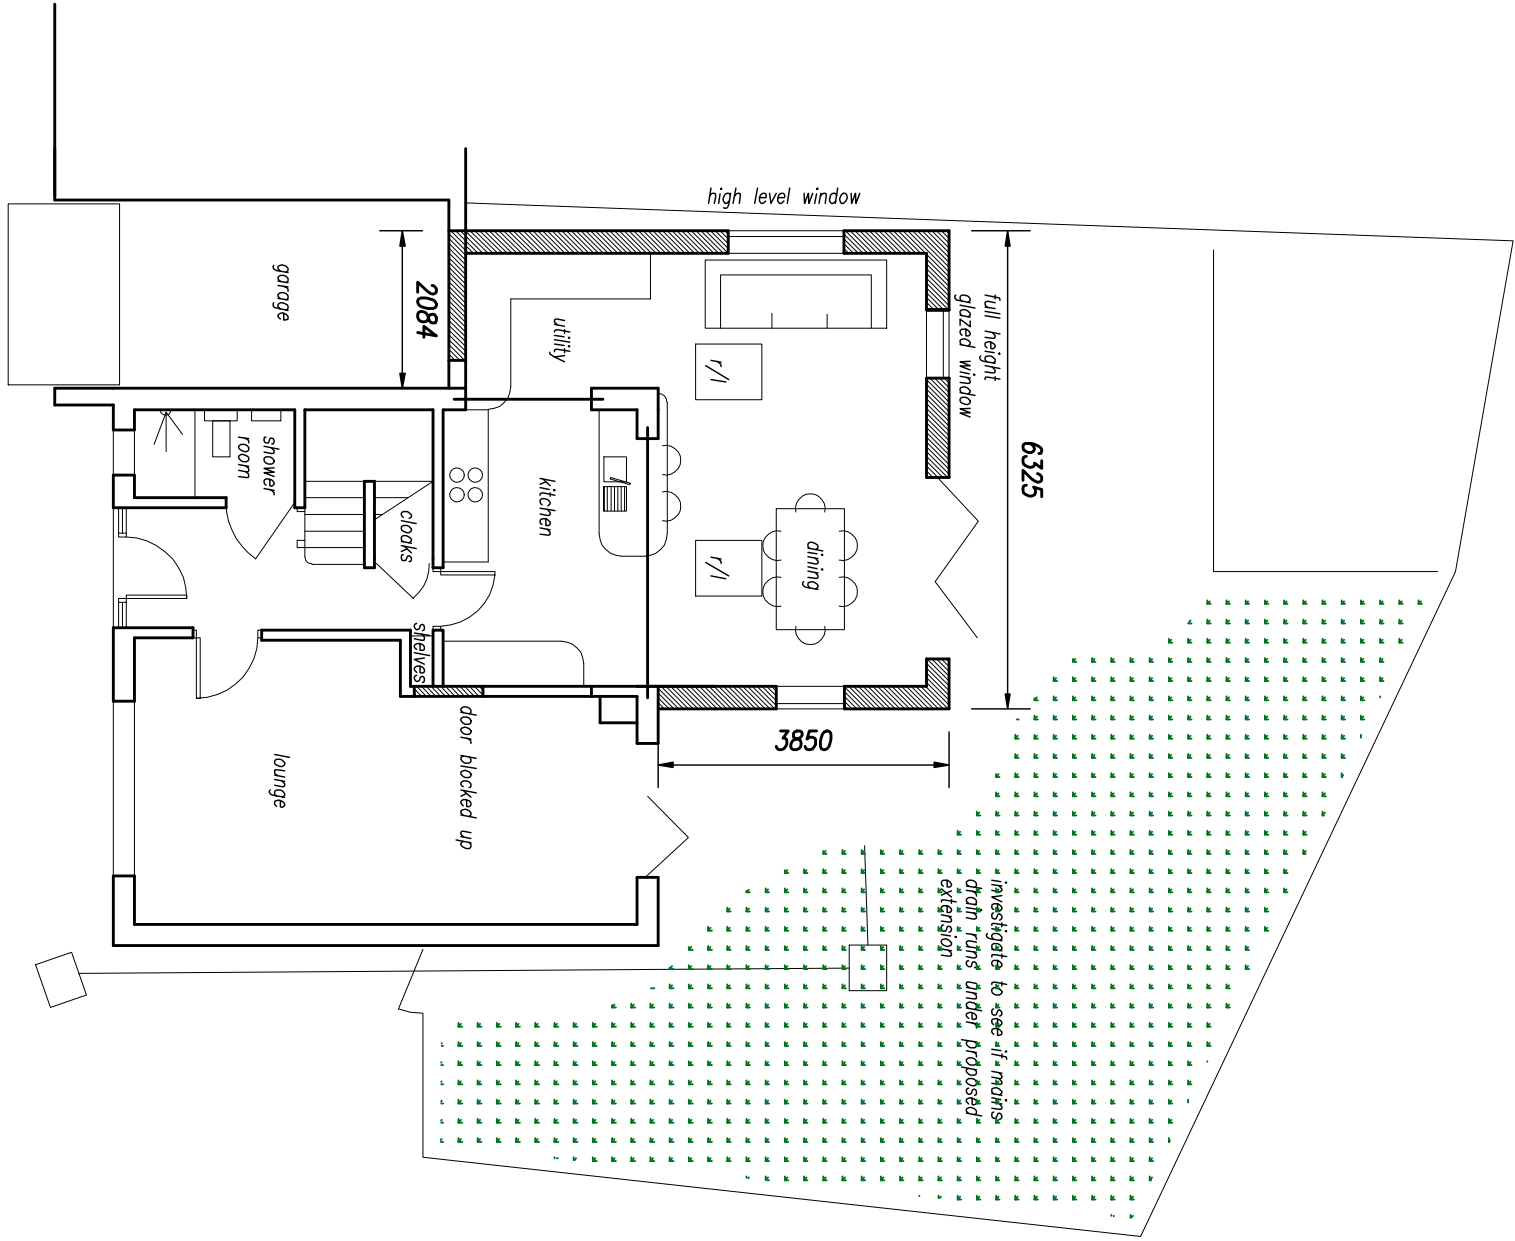
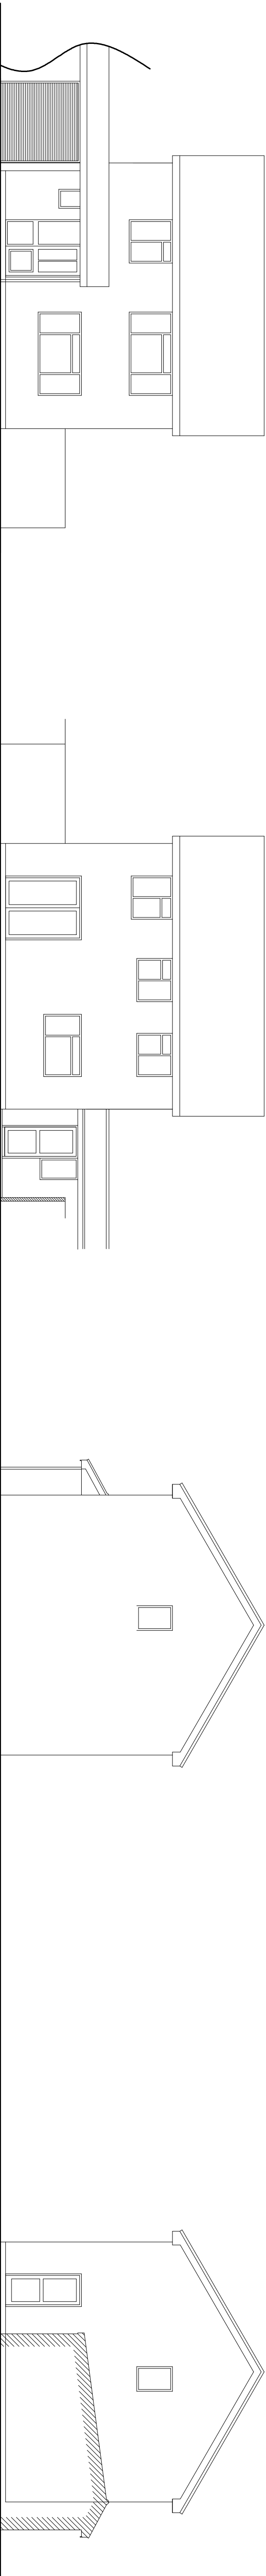
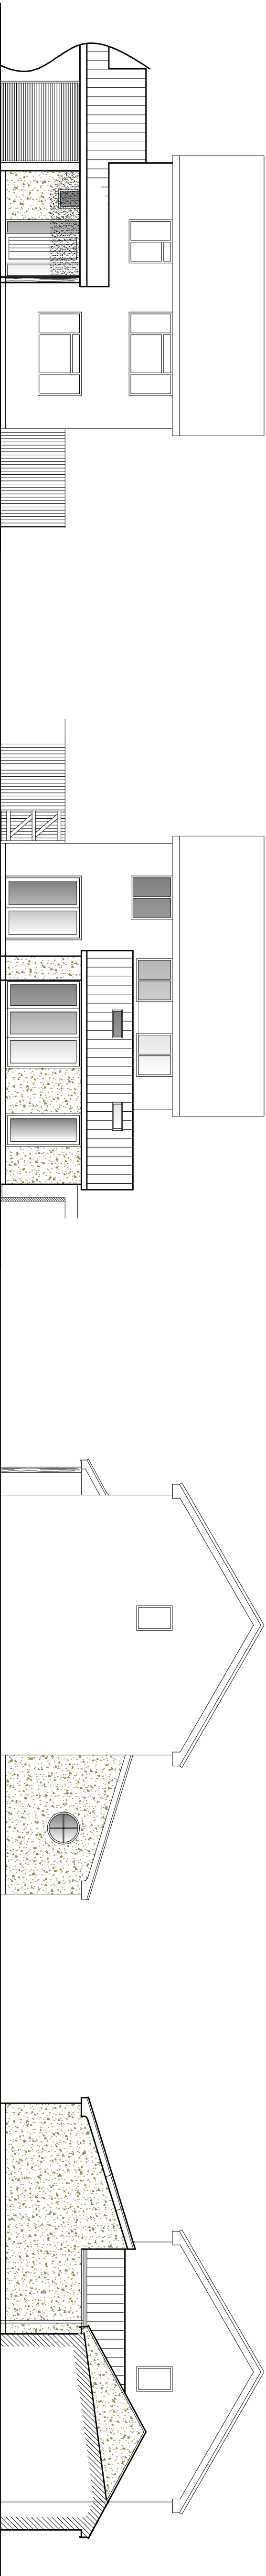


NOTES

This drawing is the copyright of FARE Visual LTD and must not be reproduced without written consent.

All dimensions to be verified on site prior to commencement of works. Any measurements are to be taken from the external face of the wall unless otherwise stated.

Any measurements are to be taken from the external face of the wall unless otherwise stated.

REV A - client amendments - oct 2016

Drawn By	Checked By
Proposed Development	Client, Emsworth
1:100	FZ709 - 01A
July 2016	

flarevisual
architecture
0779465755 | info@flarevisual.co.uk | www.flarevisual.co.uk

Flare Visual Ltd
The Terrace
Grimston St
Lincoln
LN218PD