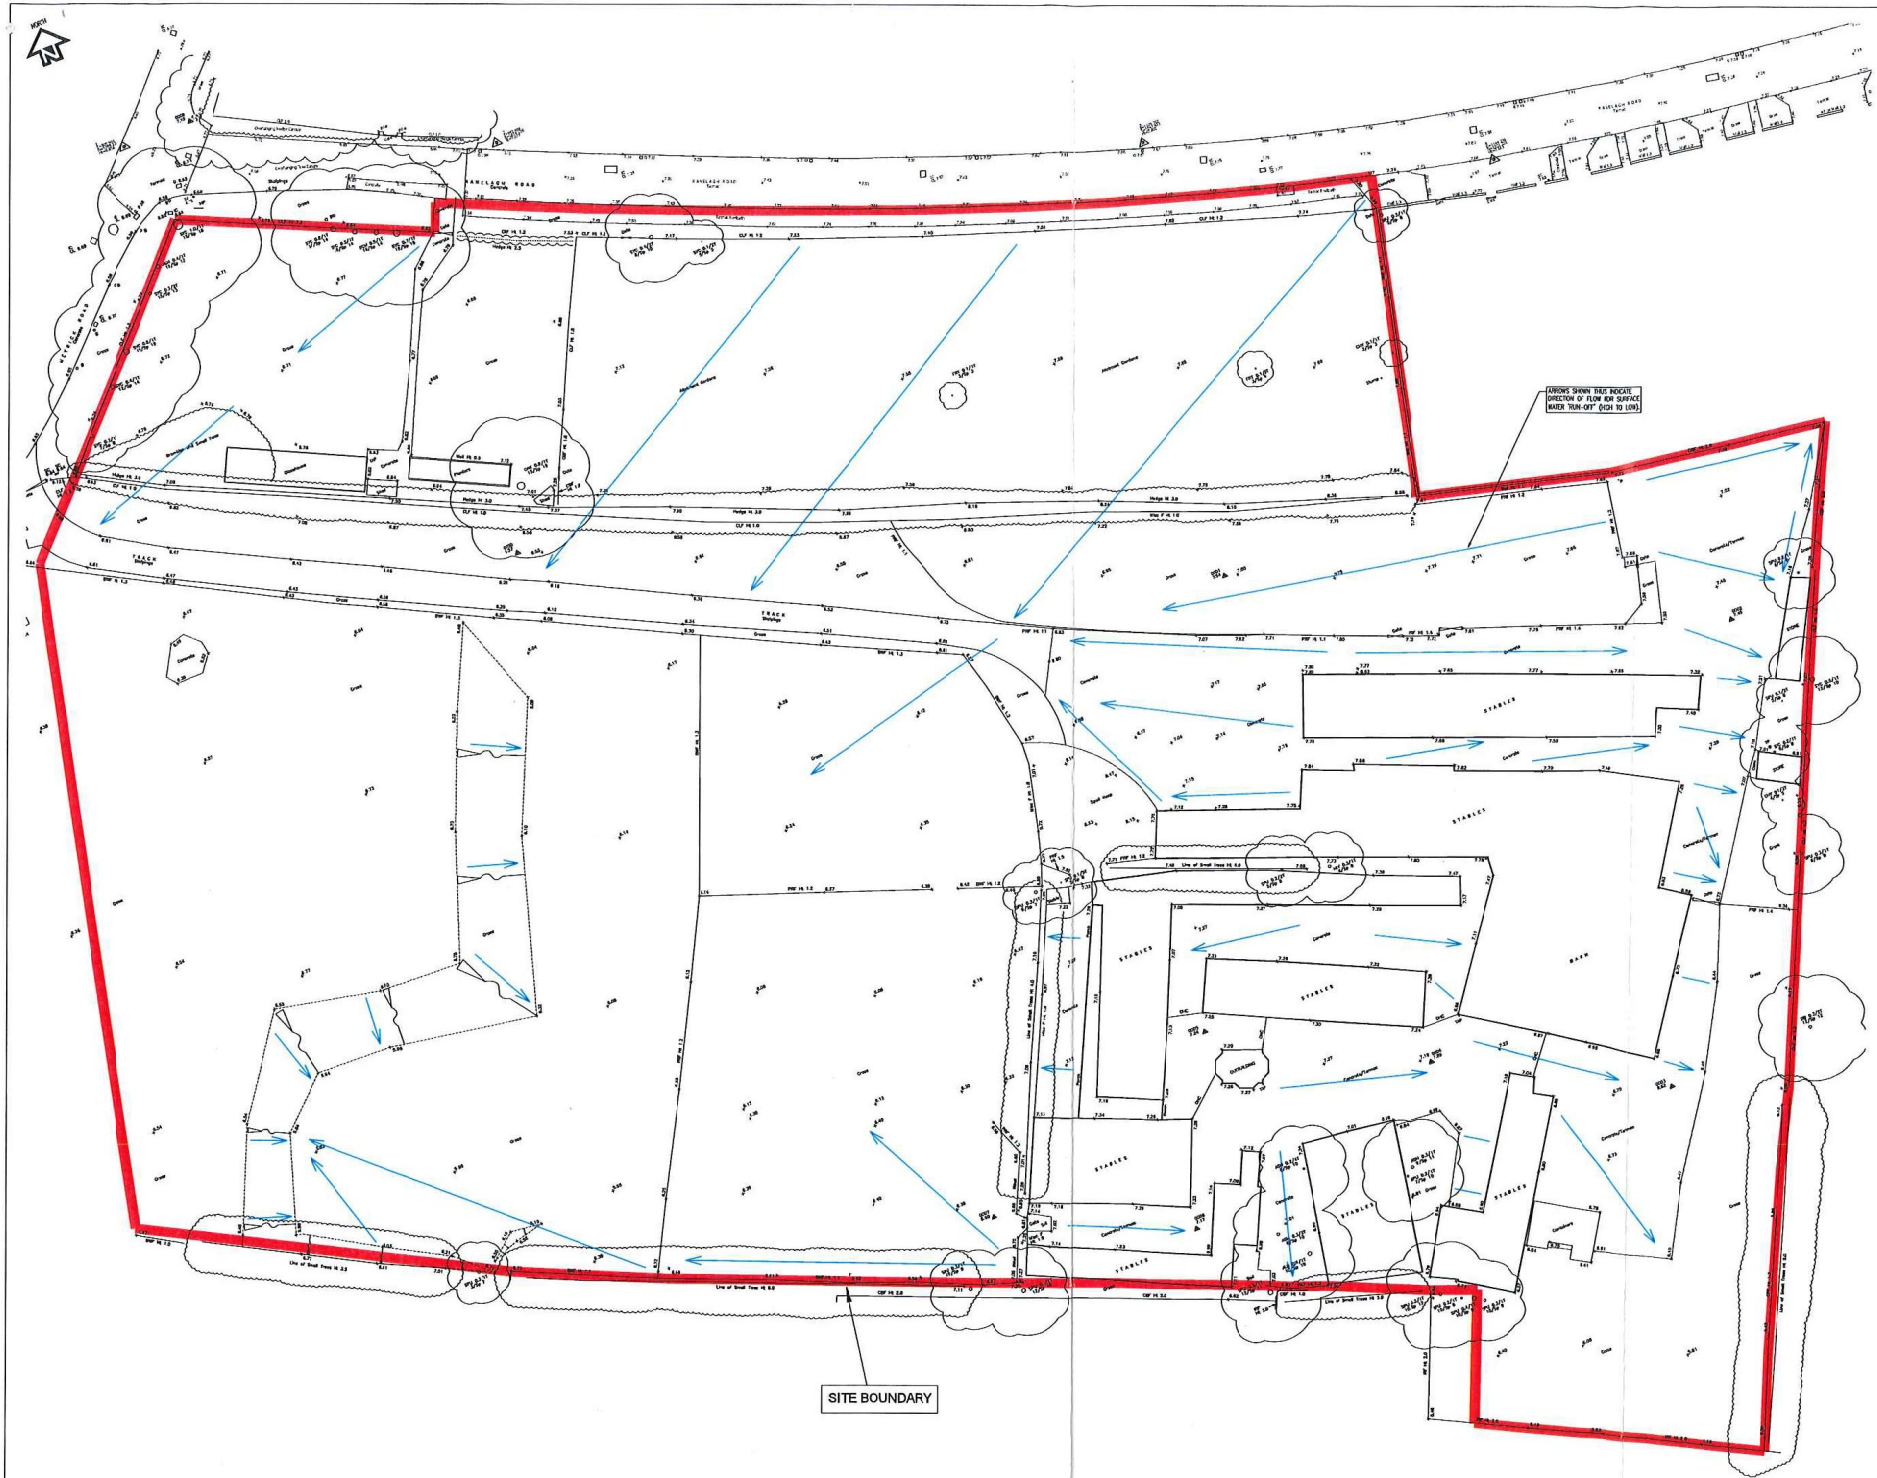

NOTES:

1. THIS DRAWING IS COPYRIGHT AND SHOULD NOT BE REPRODUCED WITHOUT APPROVAL.

2. THIS DRAWING TO BE READ IN CONJUNCTION WITH THE ARCHITECTS DRAWINGS. ANY DISCREPANCIES ARE TO BE BROUGHT TO THE ATTENTION OF BOTH PARTIES IMMEDIATELY.

3. ANY DIMENSIONS/LEVELS INDICATED "ref." REFER TO ASSUMED/EXISTING DIMENSIONS WHICH WE TO BE SITE CHECKED PRIOR TO THE COMMENCEMENT OF ANY WORK.

PRELIMINARY

Issue	Amendment	Revised by and date	Checked by and date	Approved by and date
P1	PRELIMINARY	HDL/01.11	HDL/01.17	HDL/01.17

ORIGINAL DRAWING SIZE – A1 | X-REFS:

CAD REF.

HAWILL DAVIES LIMITED
Consulting Civil and Structural Engineers

Client: FOREMAN HOMES LTD
Project: RANELAGH ROAD, HAVANT
Drawing Title: EXISTING SITE LAYOUT SURFACE WATER 'RUN-OFF'
Purpose: PRELIMINARY
Drawn: HDL
Checked:
Scale: 1:200 @ A0
Drawing Number: 14-2220-950
Issue: P1
Surveyor: SHANNARE
Telephone: 01489 893 596