




PLANNING

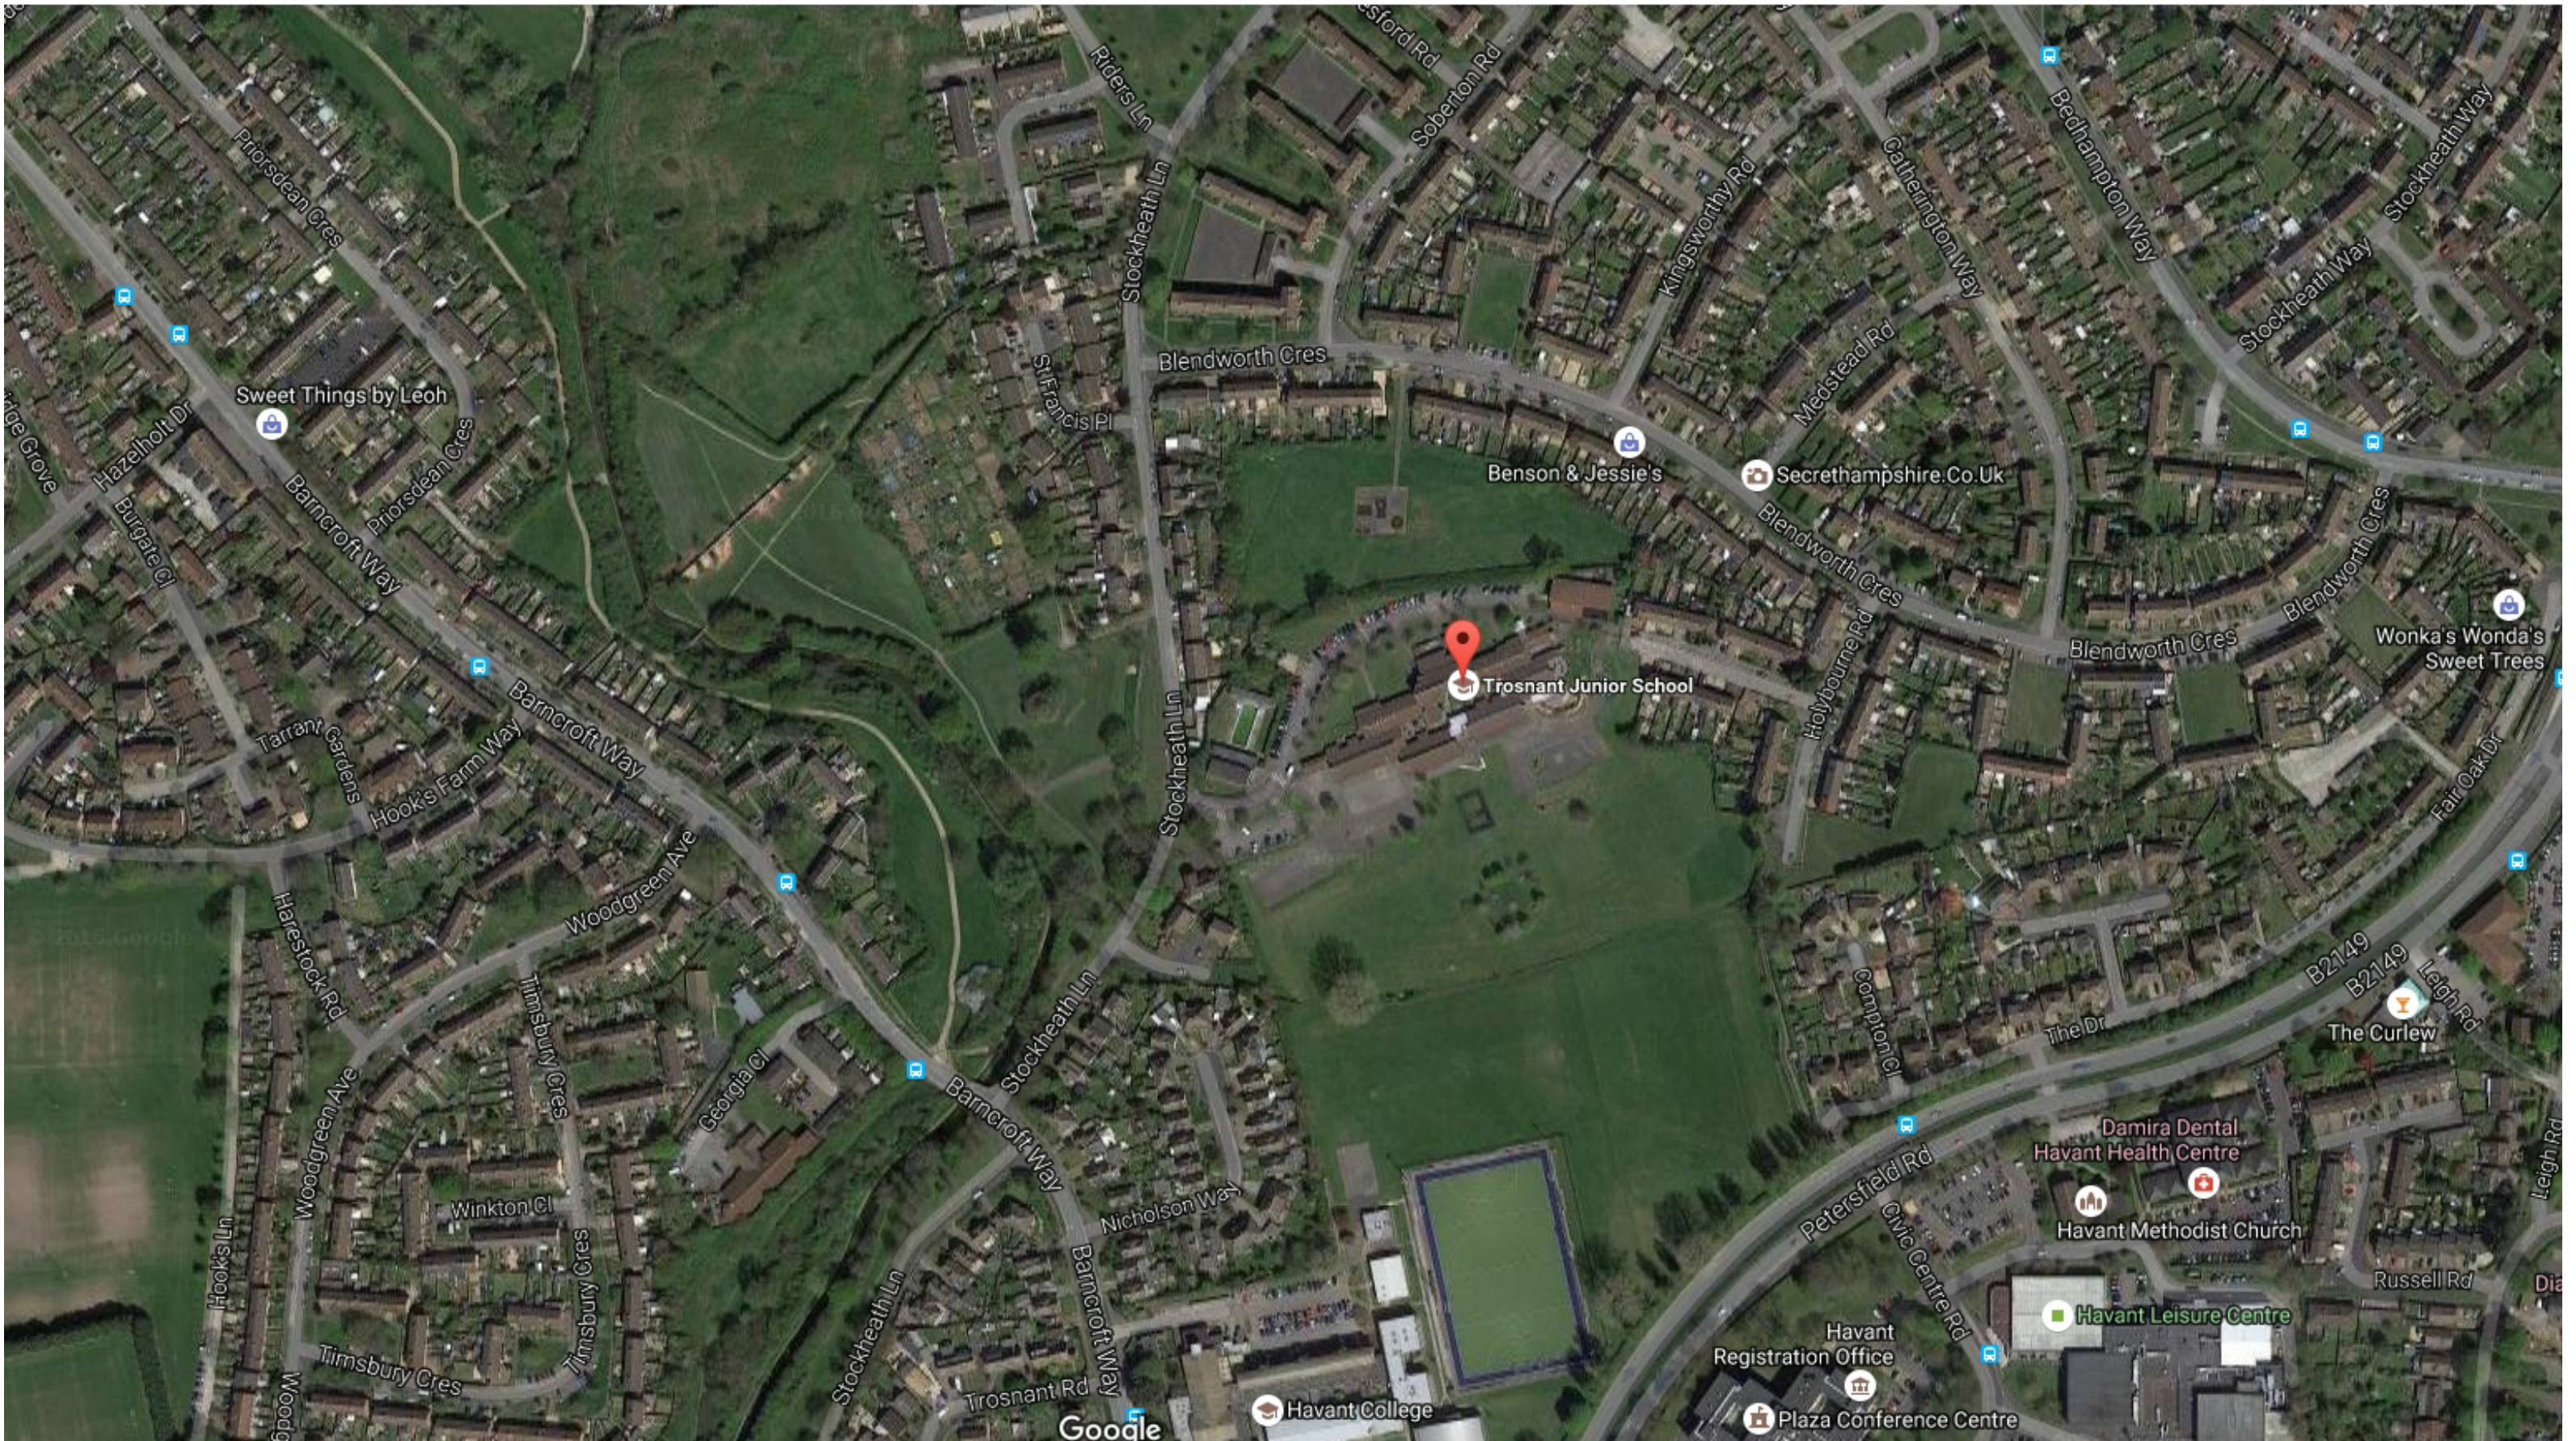

HCC Property Services,
Three Minsters House,
76 High Street, Winchester SO23 8UL.
tel: (01962) 847801

rev	description	date	by	PROJECT				SHEET CONTENTS	
				Hampshire County Council Trosnant Infant & Junior Schools 1FE Expansion				Existing Aerial View	
				SCALE NTS @ A1 NTS @ A3	DATE 20/10/16	DRAWN. VM	CHKD. CH	DRAWING No. P10759-A-900	REVISION
								FILE REF. <i>File name</i>	

