



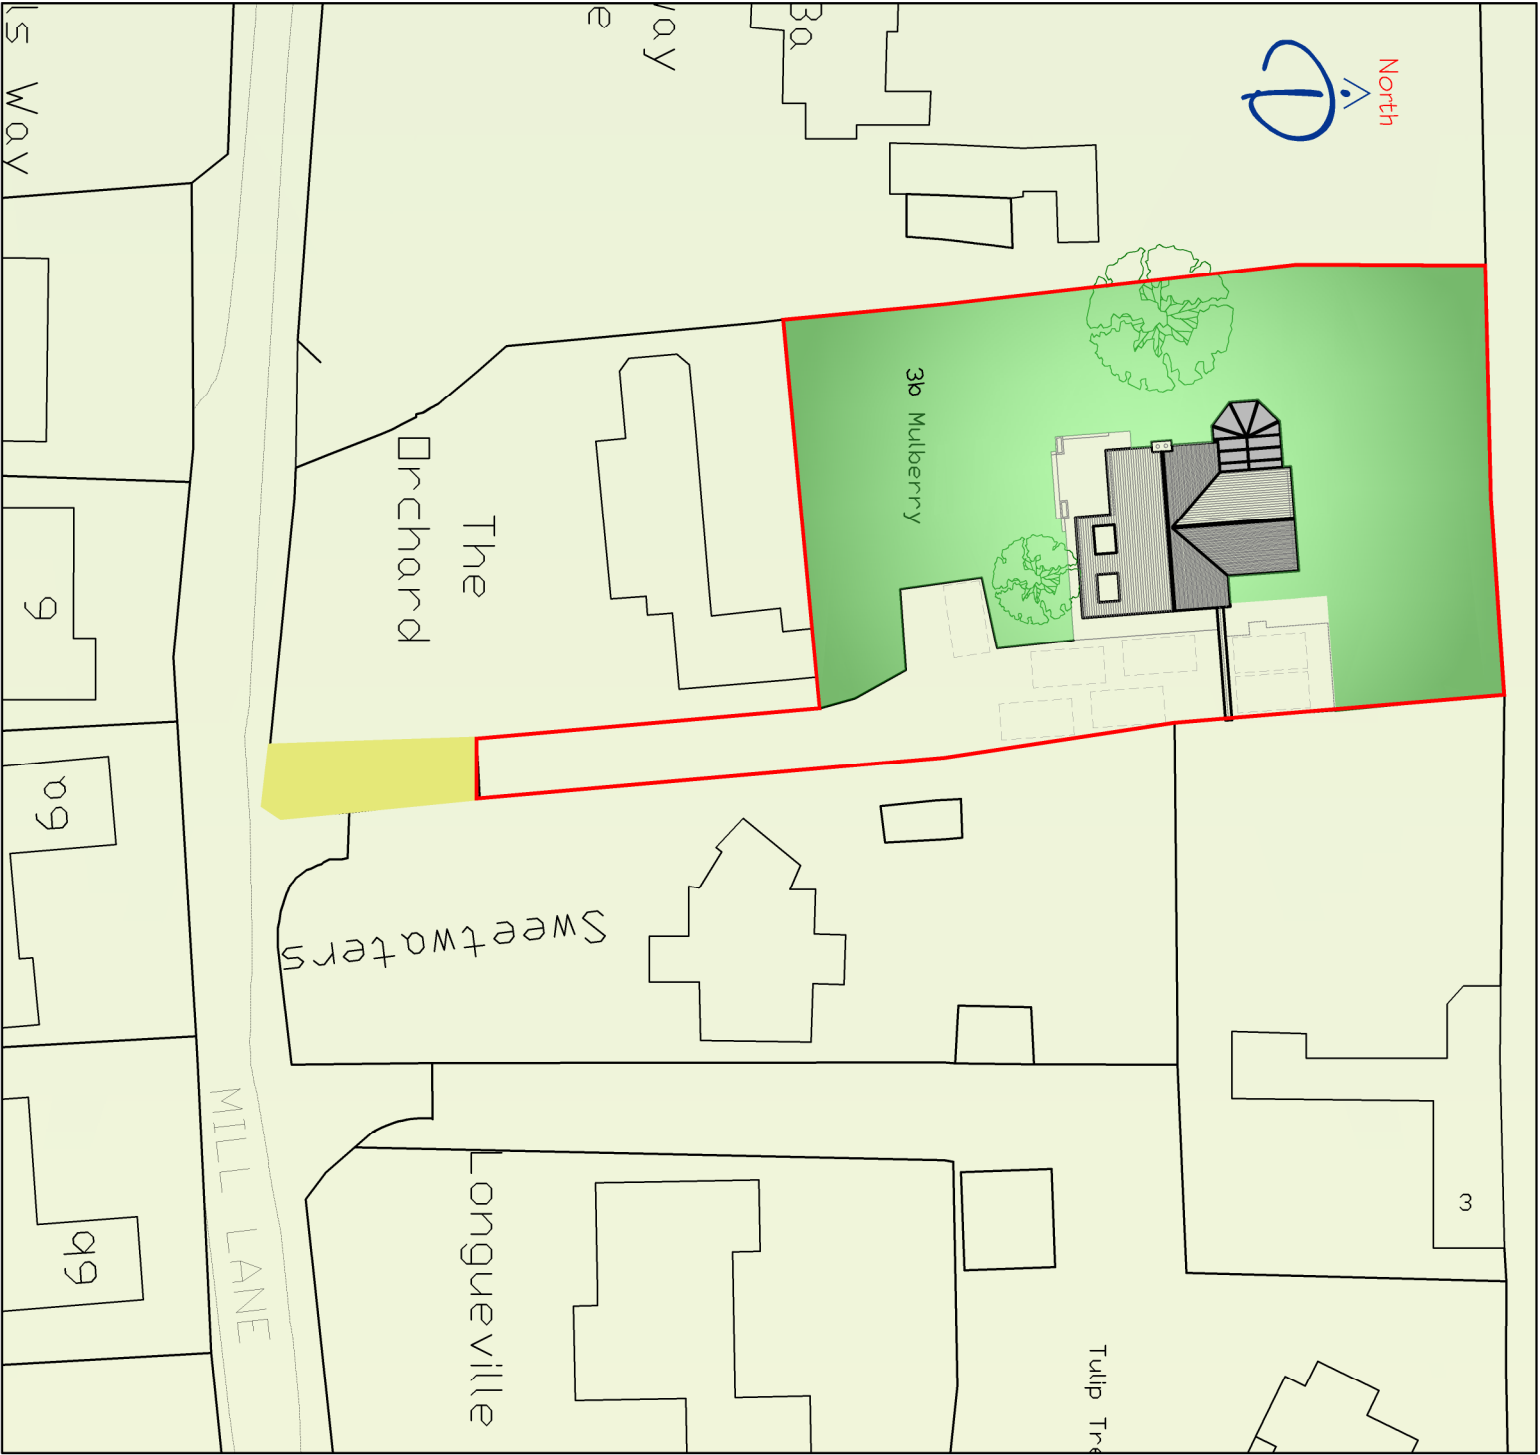

Existing Block Plan of the site at a scale of 1:500

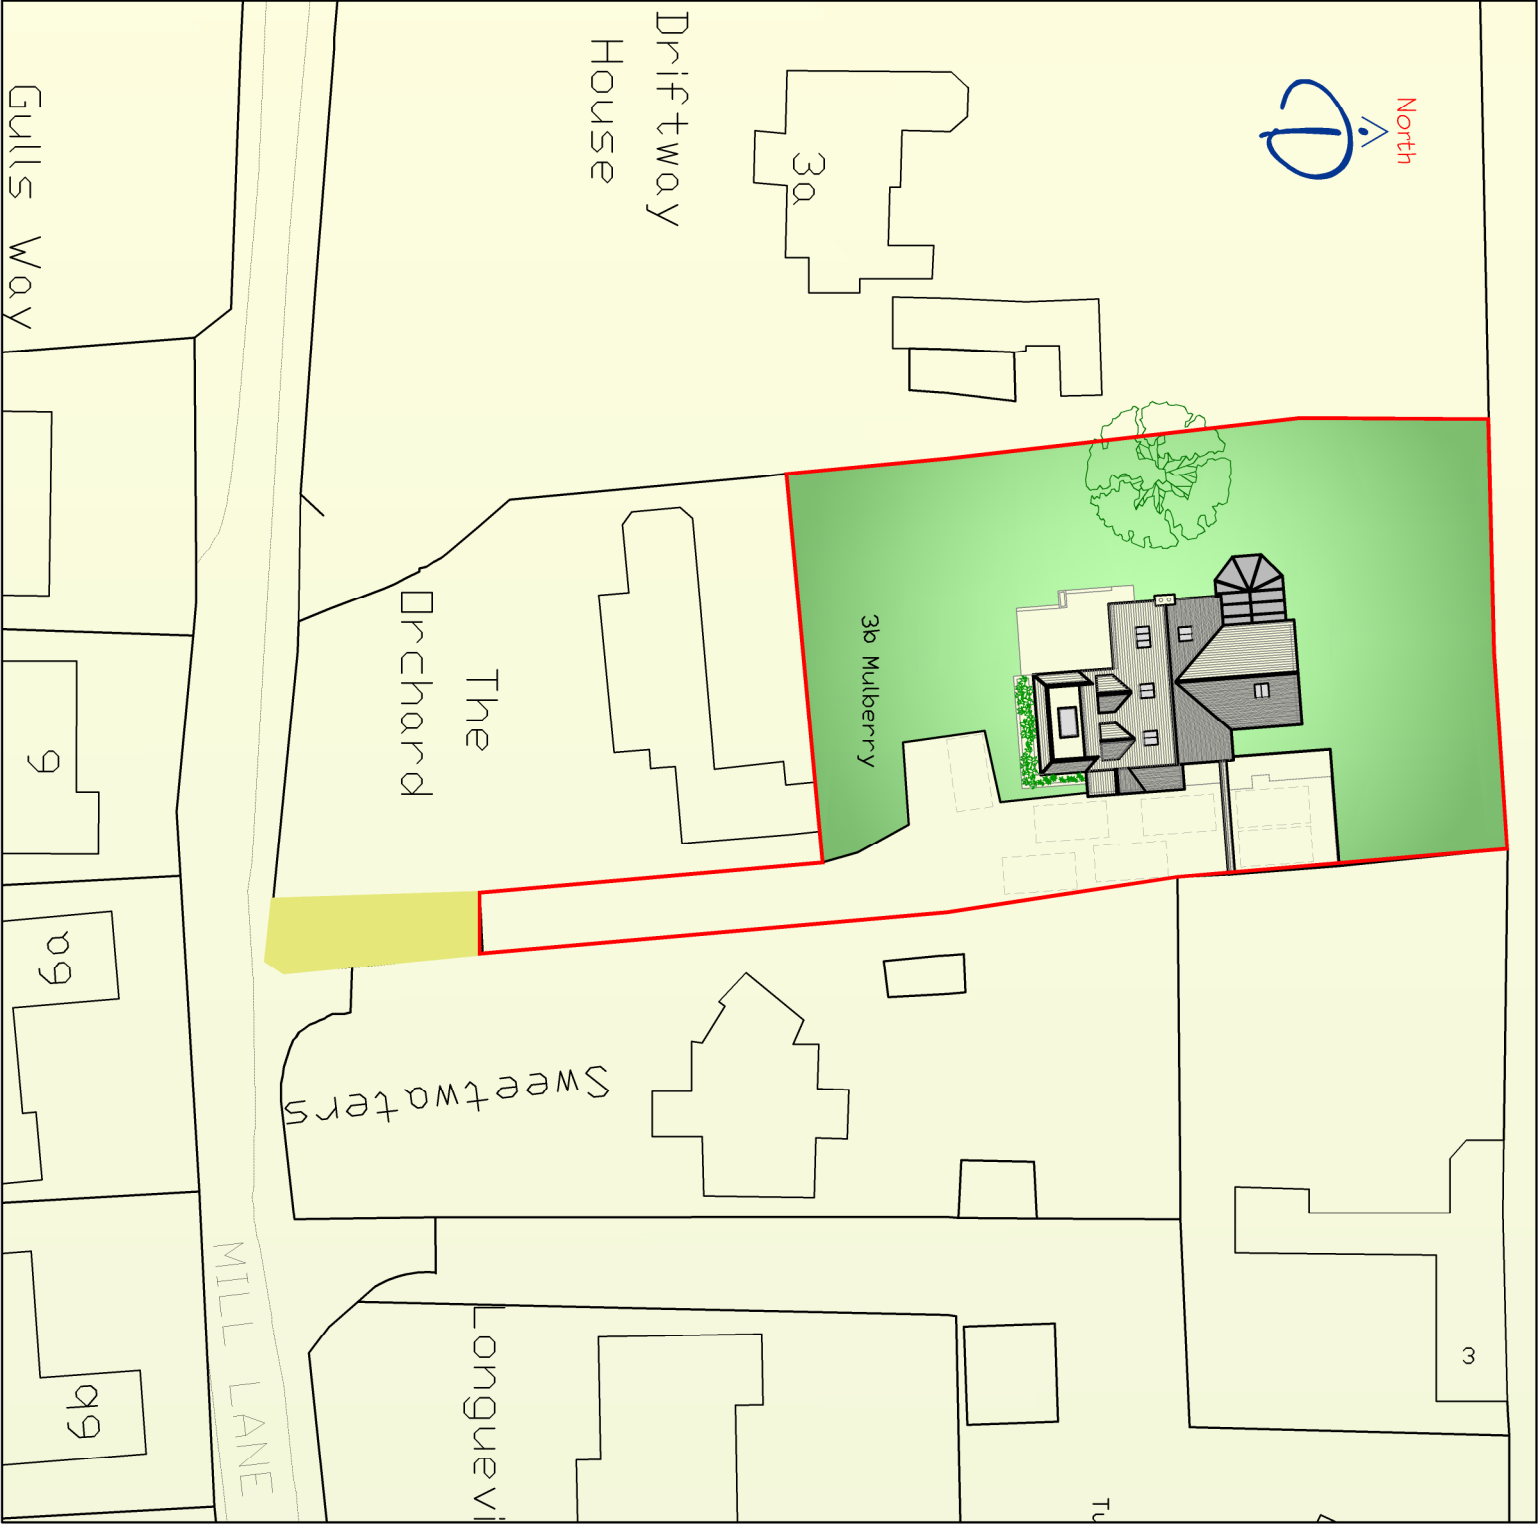

Proposed Block Plan of the site at a scale of 1:500

Red line indicated boundary of Mulberry, the yellow hatched area represents the portion of shared driveway with The Orchard.



		CLIENT		PROJECT		TITLE			
		Mr & Mrs Lewis		Alterations to Mulberry Mill Lane Langstone Hampshire. PO9 1RX		Existing and Proposed Block Plan			