


PITCHED ROOF OVER EX FLAT ROOF REAR OF
10, BURGESS CLOSE, HAYLING ISLAND, HANTS.
FOR MR & MRS A. ANSON.

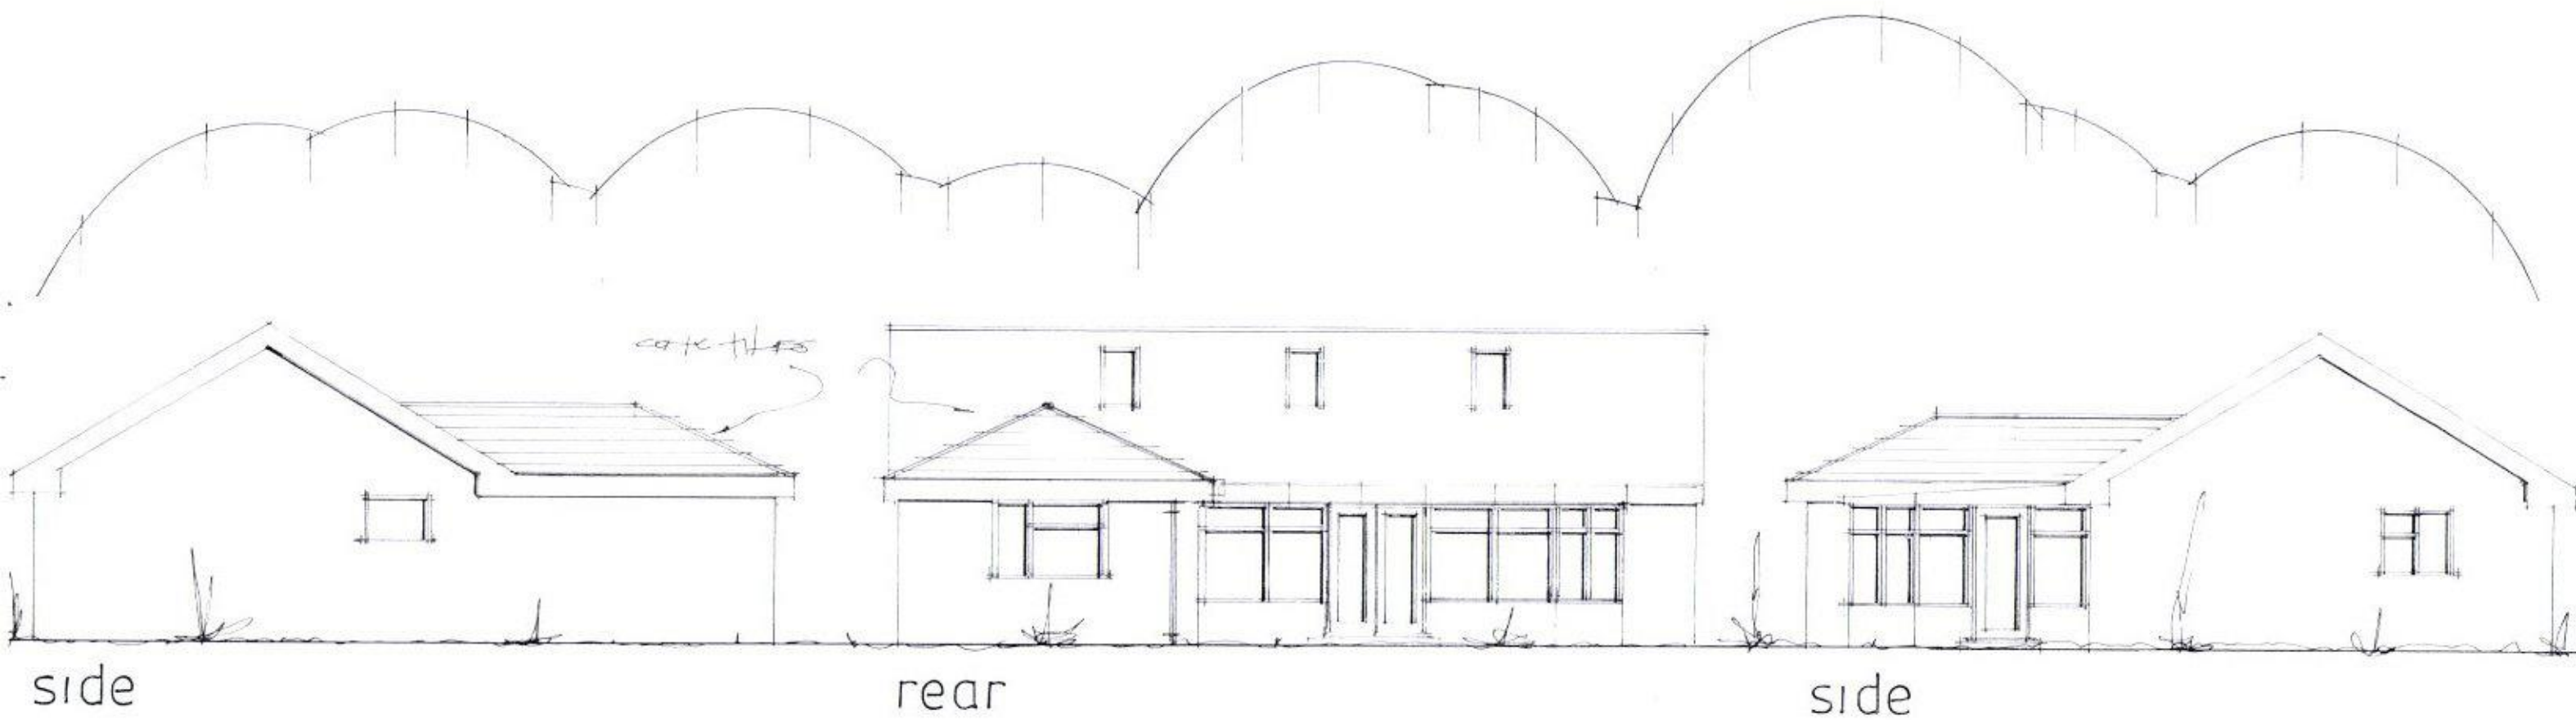

date aug 16
scale 1:100

Proposed Elevations

PETER J. WALKER MRICS
CHARTERED SURVEYOR
182 SEAFRONT, HAYLING ISLAND, HANTS
PO11 9 AN

TEL: 02392467571