





Proposed Works to remaining warehouse when link building is removed

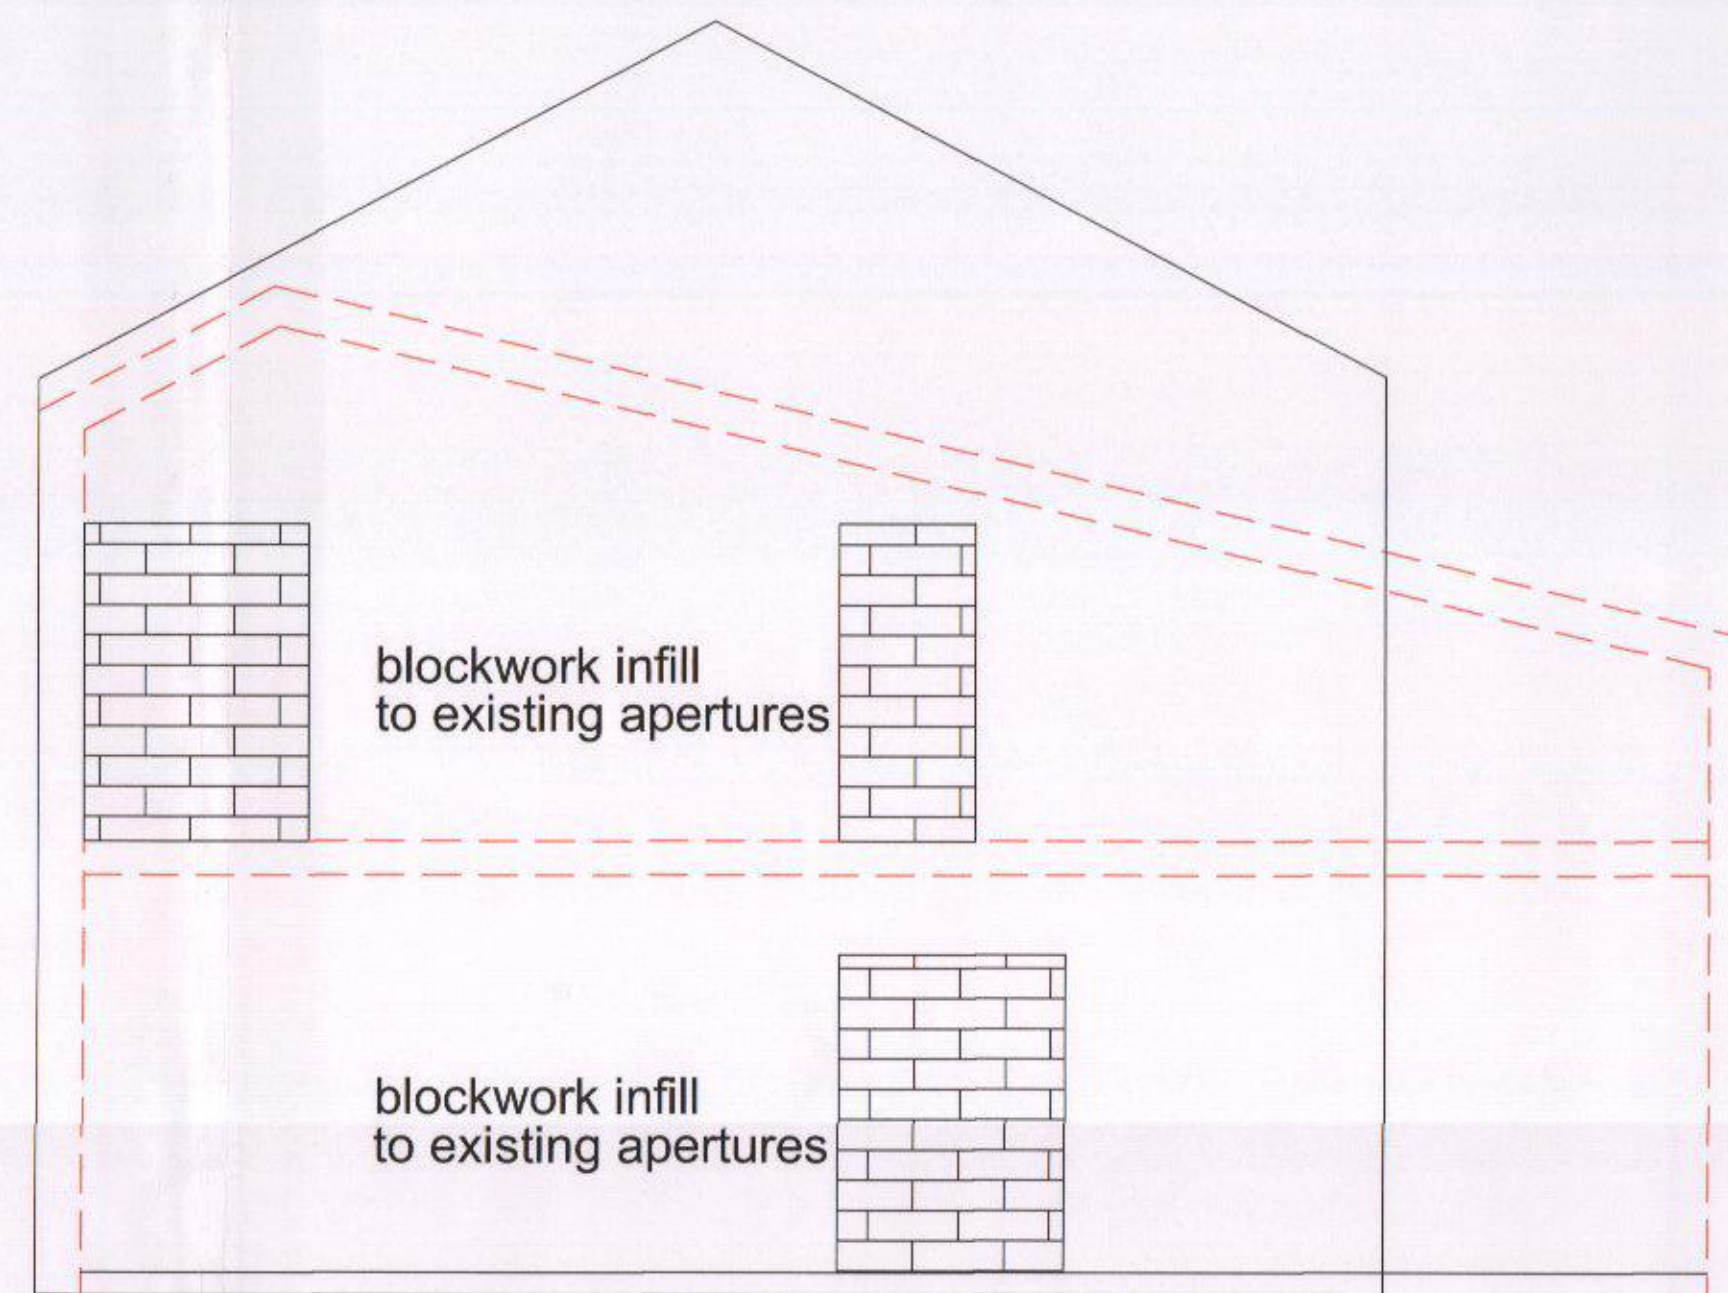

Proposed Works to No. 13 when link building is removed

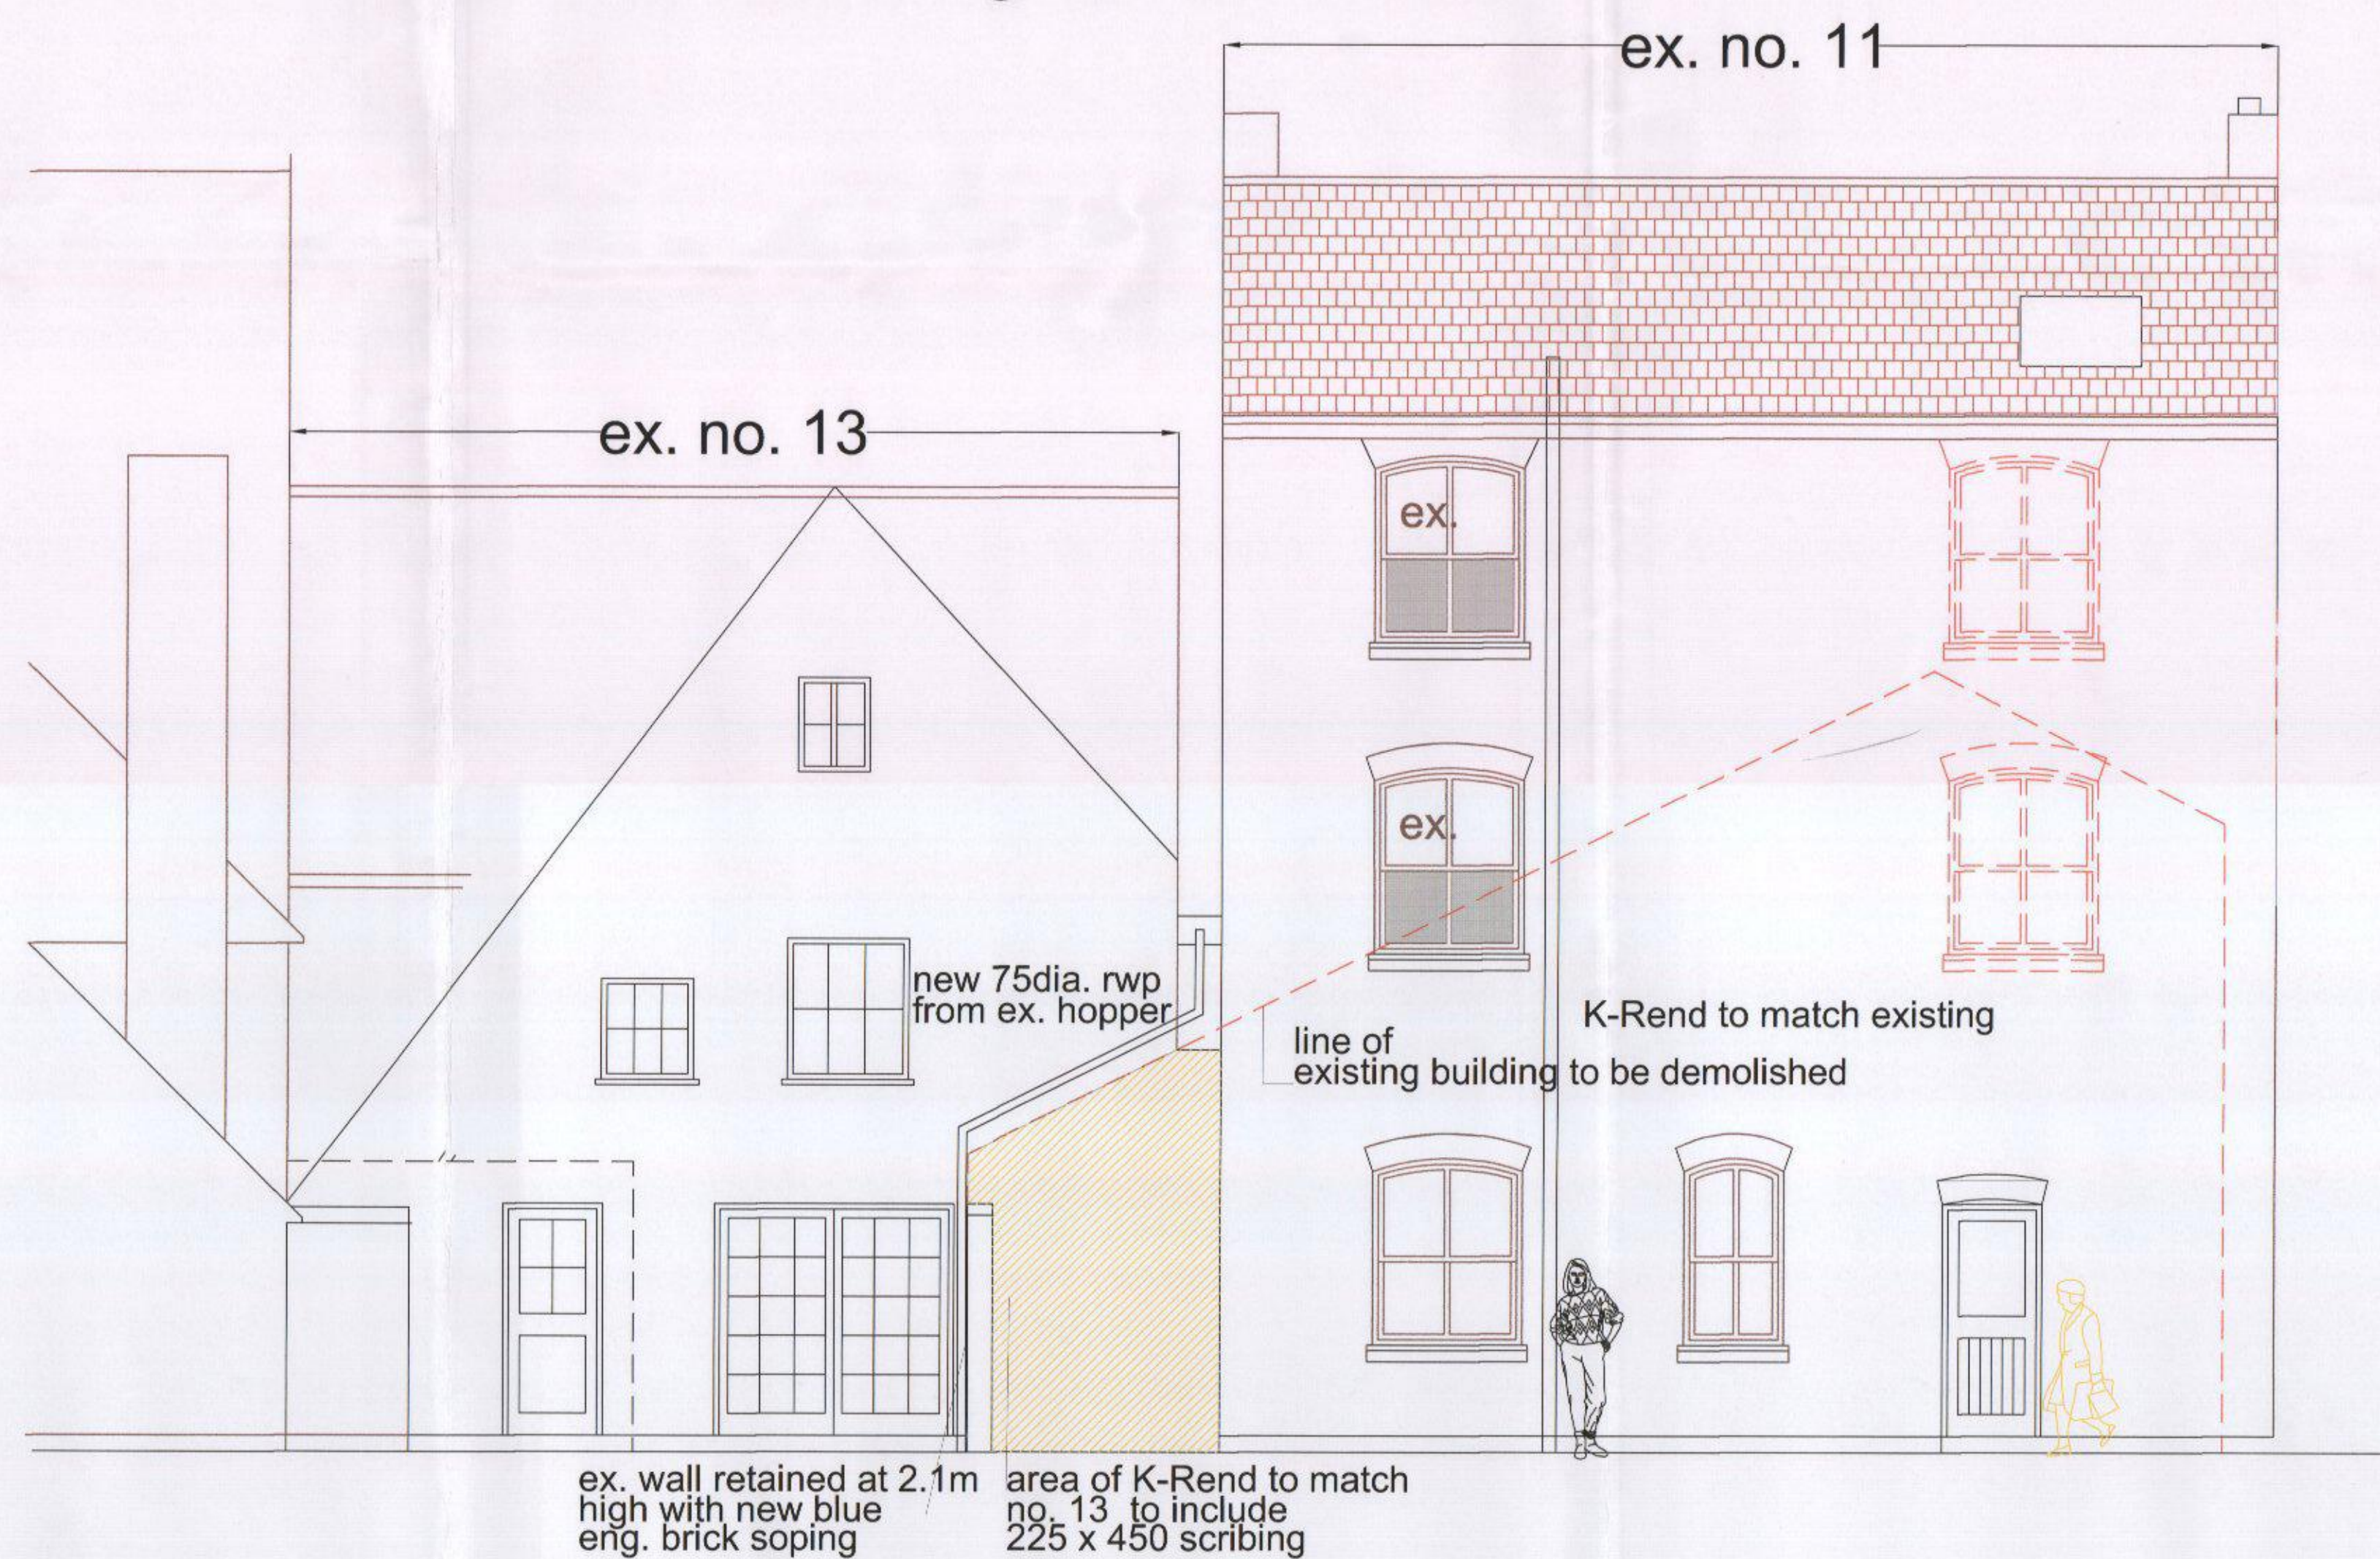