



Department of Planning and
Development
Havant Borough Council
Public Service Plaza
Civic Centre Road
Havant
Hampshire
PO9 2AX



Developer Services
Southern Water
Sparrowgrove House
Sparrowgrove
Otterbourne
Hampshire
SO21 2SW

Tel: 0330 303 0119

Email: developerservices@southernwater.co.uk

Your Ref
APP/16/00583
Our Ref
PLAN-014457
Date
11/07/2016

Dear Sirs,

Proposal: Demolition of existing stable block and erection of 1No. dwelling incorporating swimming pool and detached double garage.
Site: Plot 1 - The Retreat, Croft Lane, Hayling Island, PO11 0LT.
APP/16/00583

Thank you for your letter of 21/06/2016.

Southern Water requires a formal application for a connection to the public foul sewer to be made by the applicant or developer.

We request that should this application receive planning approval, the following informative is attached to the consent:

"A formal application for connection to the public sewerage system is required in order to service this development. Please contact Southern Water, Sparrowgrove House, Sparrowgrove, Otterbourne, Hampshire SO21 2SW (Tel: 0330 303 0119) or www.southernwater.co.uk".

Our initial investigations indicate that there are no public surface water sewers in the immediate vicinity to serve this development. Alternative means of draining surface water from this development are required. This should not involve disposal to a public foul sewer.

The Council's Building Control officers or technical staff should be asked to comment on the adequacy of soakaways to dispose of surface water from the proposed development.

The application contains a proposal for a swimming pool for private use. If the pool produces filter backwash water this would need to be discharged to the public foul sewer. The rate and times of discharge of this water to the sewer, and discharge of the contents of the pool (if these need to be drained to the sewer), would have to be

Southern Water Sparrowgrove House Otterbourne Winchester Hampshire SO21 2SW www.southernwater.co.uk

agreed with Southern Water. The applicant is advised to discuss the matter further with Southern Water's Trade Effluent Inspectors. Please see <https://www.southernwater.co.uk/BusinessCustomers/wasteServices/tradeEffluent/> for further information.

Due to changes in legislation that came in to force on 1st October 2011 regarding the future ownership of sewers it is possible that a sewer now deemed to be public could be crossing the above property. Therefore, should any sewer be found during construction works, an investigation of the sewer will be required to ascertain its condition, the number of properties served, and potential means of access before any further works commence on site.

The applicant is advised to discuss the matter further with Southern Water, Sparrowgrove House, Sparrowgrove, Otterbourne, Hampshire SO21 2SW (Tel: 0330 303 0119) or www.southernwater.co.uk.


Yours sincerely

A handwritten signature in black ink, appearing to be 'G. Jones' or similar, written over a horizontal line.

Developer Services

SOUTHERN WATER

COUNCIL
13 JUL 2015
RECEIVED

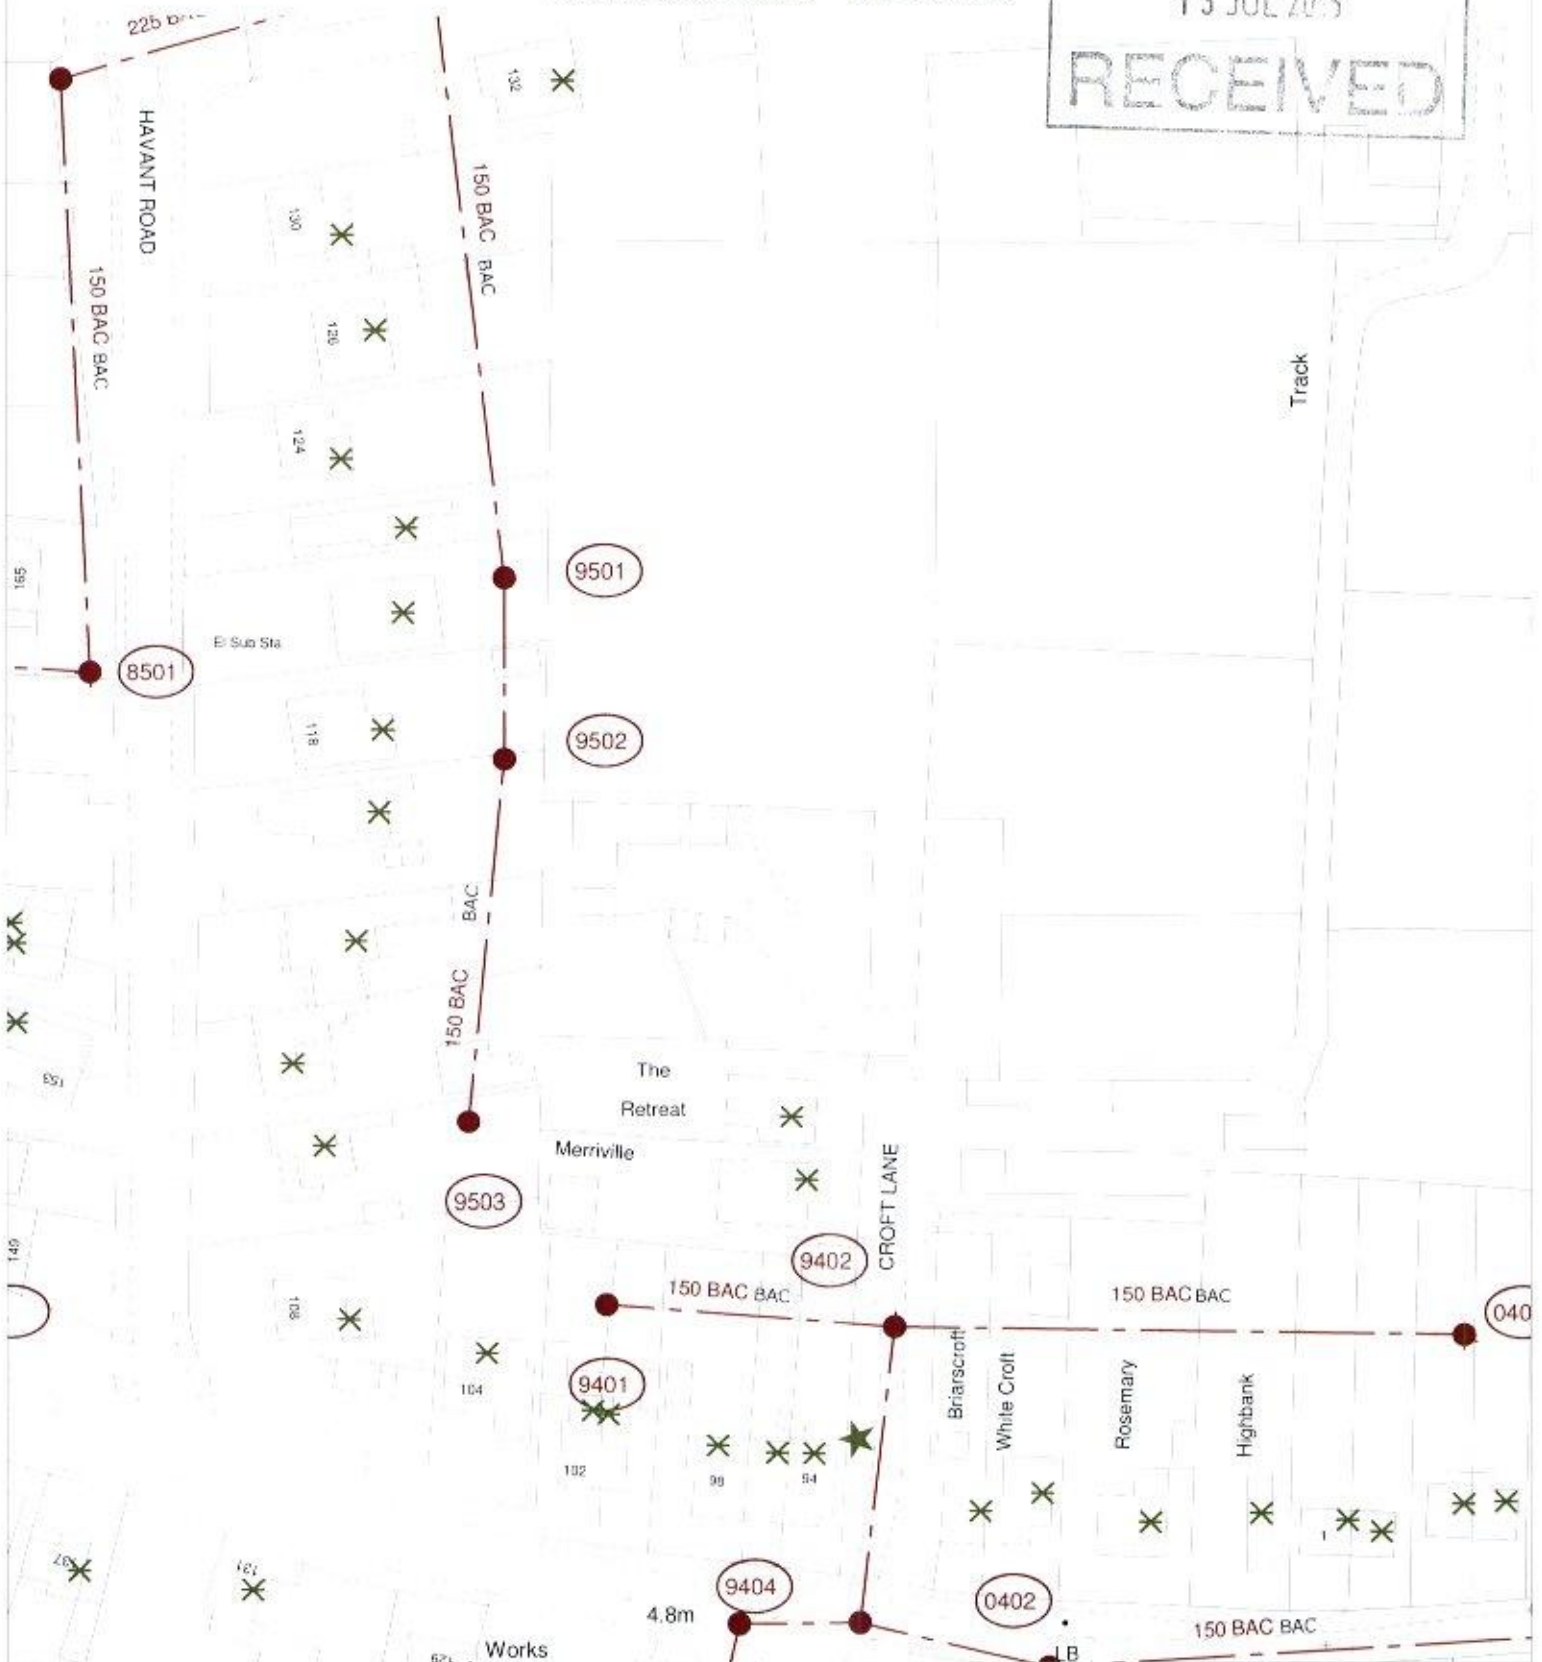

The positions of pipes shown on this plan are believed to be correct, but Southern Water Services Ltd accept no responsibility in the event of inaccuracy. The actual positions should be determined on site.

Based upon Ordnance Survey Digital Data with the permission of the controller of H.M.S.O. Crown Copyright Reserved Licence No. WD 298530

O.S. REF: SU7102NE

Scale: 1:1000

Screen Print

WARNING: BAC pipes are constructed of Bonded Asbestos Cement

WARNING: Unknown (UNK) materials may include Bonded Asbestos Cement



Printed By: Ponnarv

Date: 1-7-2016

Southern Water MapGuide Browser

Requested By: