
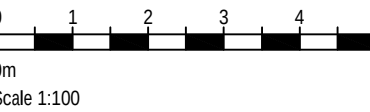


Revisions

Rev	Date	Drawn	Checked
A	28.02.17	RKDB	MAH

AMENDED TO CLIENT COMMENTS

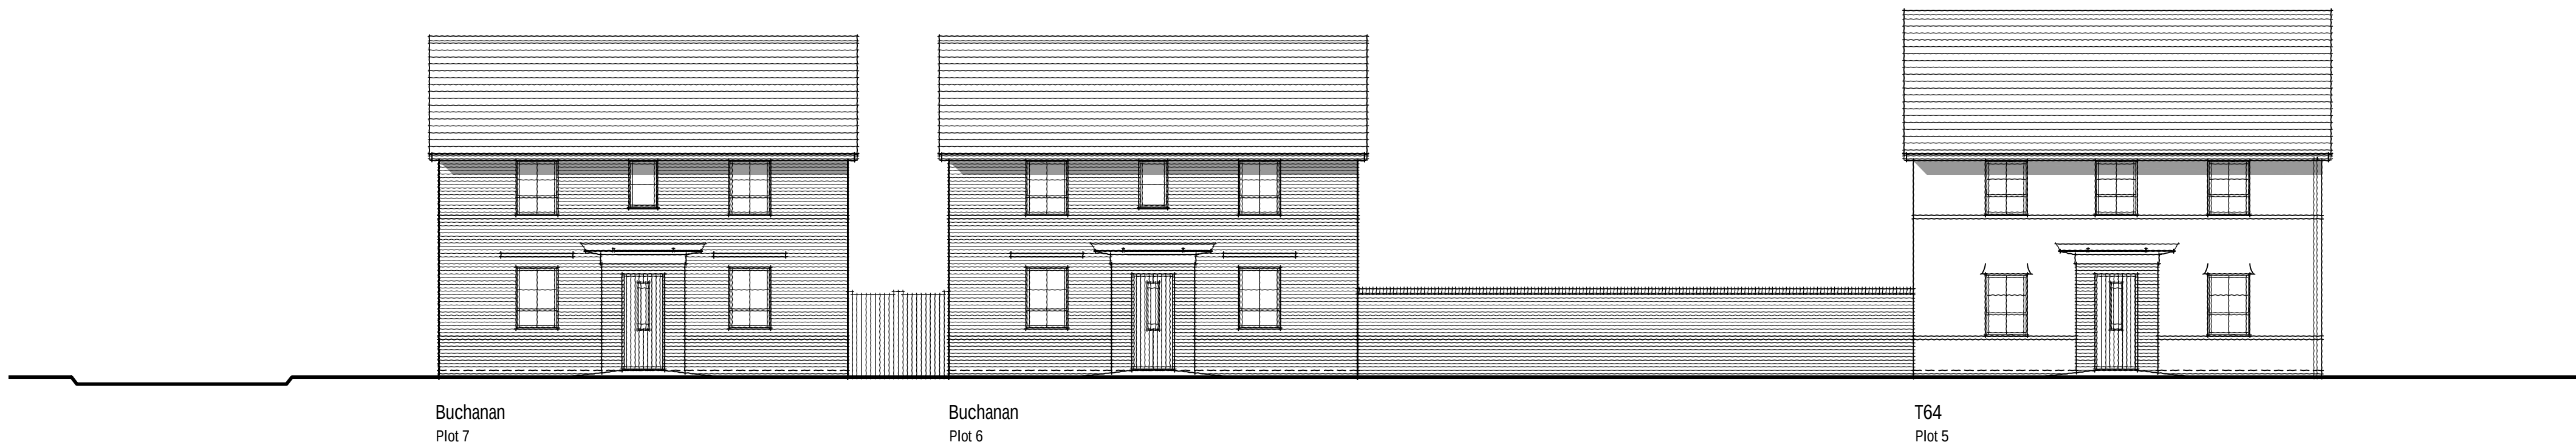


Project:

HAVANT ROAD,
EMSWORTH, HAMPSHIRE

Drawing Title:

STREET
SCENES

Client:

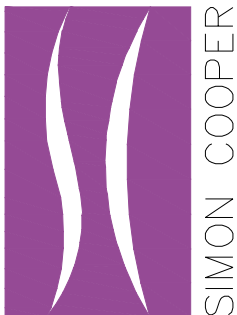

Simon Cooper Associates Limited,
Connorshill House, 22/24 Goldford Road,
Boghall, GU19 5JH
Telephone 01256 450039
info@simoncooper.net www.simoncooper.net

Drg No: 18-2059-SS-102

Scale @ A1:100

Rev: A