



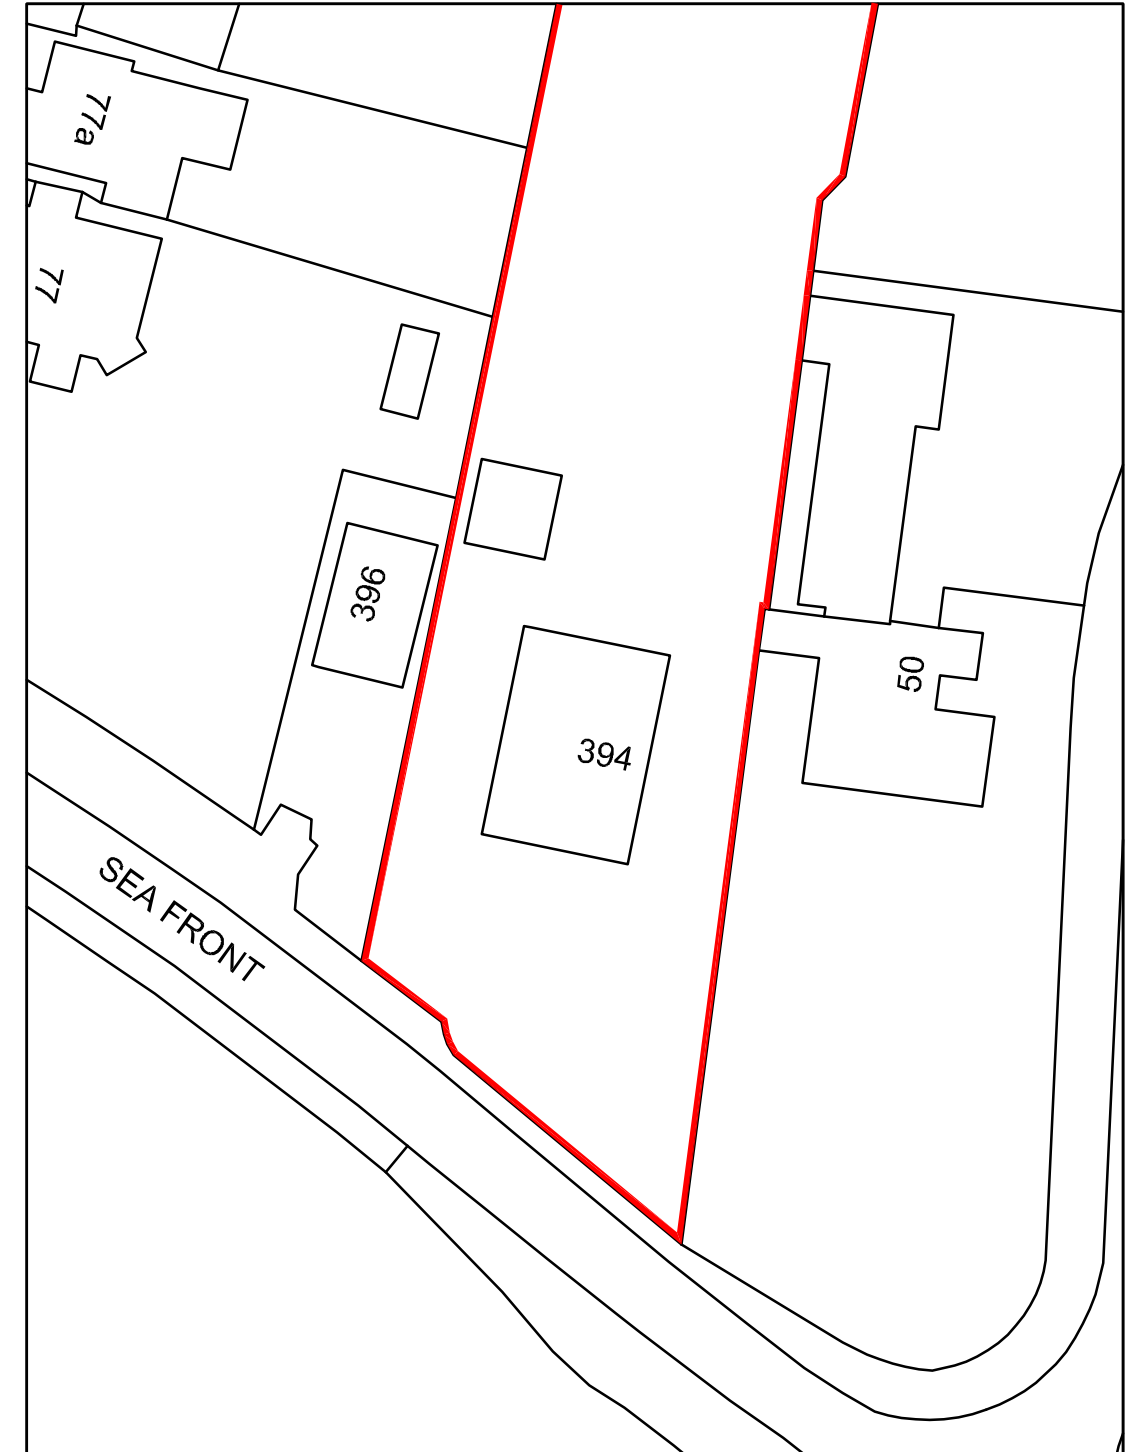

LOCATION PLAN 1:1250

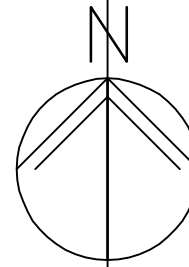


BLOCK PLAN 1:500

394 Sea Front
Hayling Island
Hampshire
PO11 0BD

SITE PLANS

Revisions
A.
B.
C.
D.

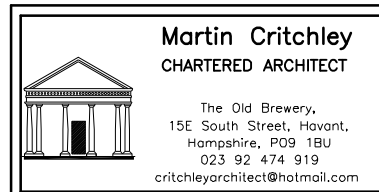

Scale A3 = AS SHOWN
Date 20/04/16
Drawn OS

1628-101⁰

© Crown Copyright
All rights reserved.
Reproduced by Permission.
Licence No. 100046837