



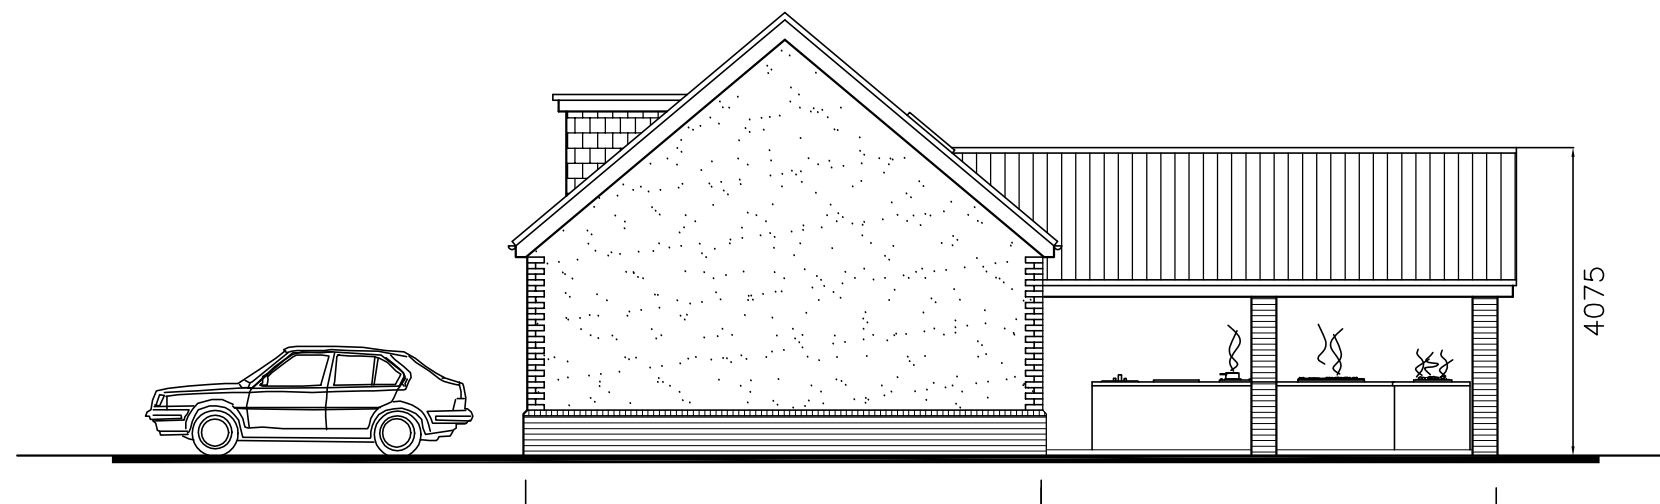


SOUTH

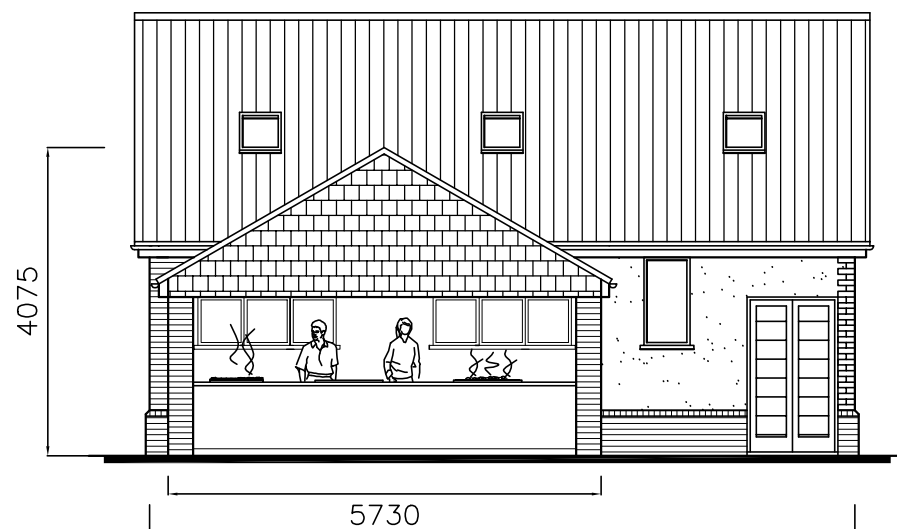

EAST



NORTH

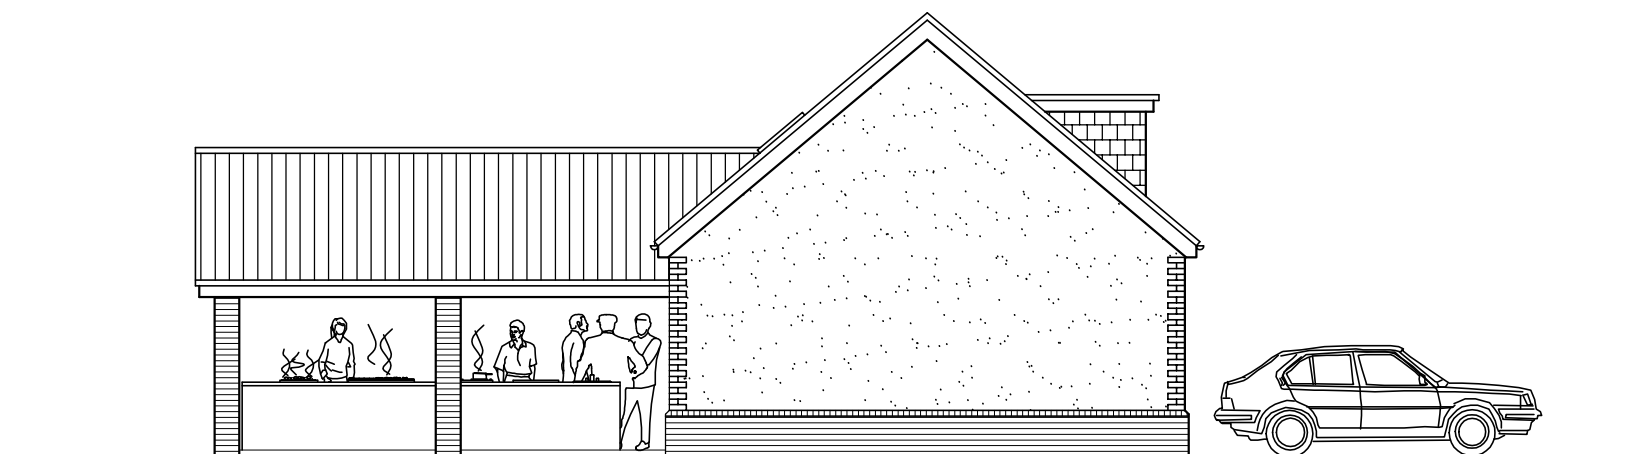

WEST

20 Beechworth Road,
Havant,
PO9 1AX

PROPOSED GARAGE ELEVATIONS

Revisions

- A.
- B.
- C.
- D.



Scale A1 = 1:50, A3 = 1:100
Date 23/03/17
Drawn JHL/JGF/ELR/BLB

metres

10

20

30

1685-505⁰