


ROOF CONSTRUCTION - CONCRETE TILES ON
BATTENS ON ROOFING FELT ON SOFTWOOD
TRUSSES AT 22½° PITCH AND 600mm
CENTRES, LOFT INSULATION AS
REQUIRED

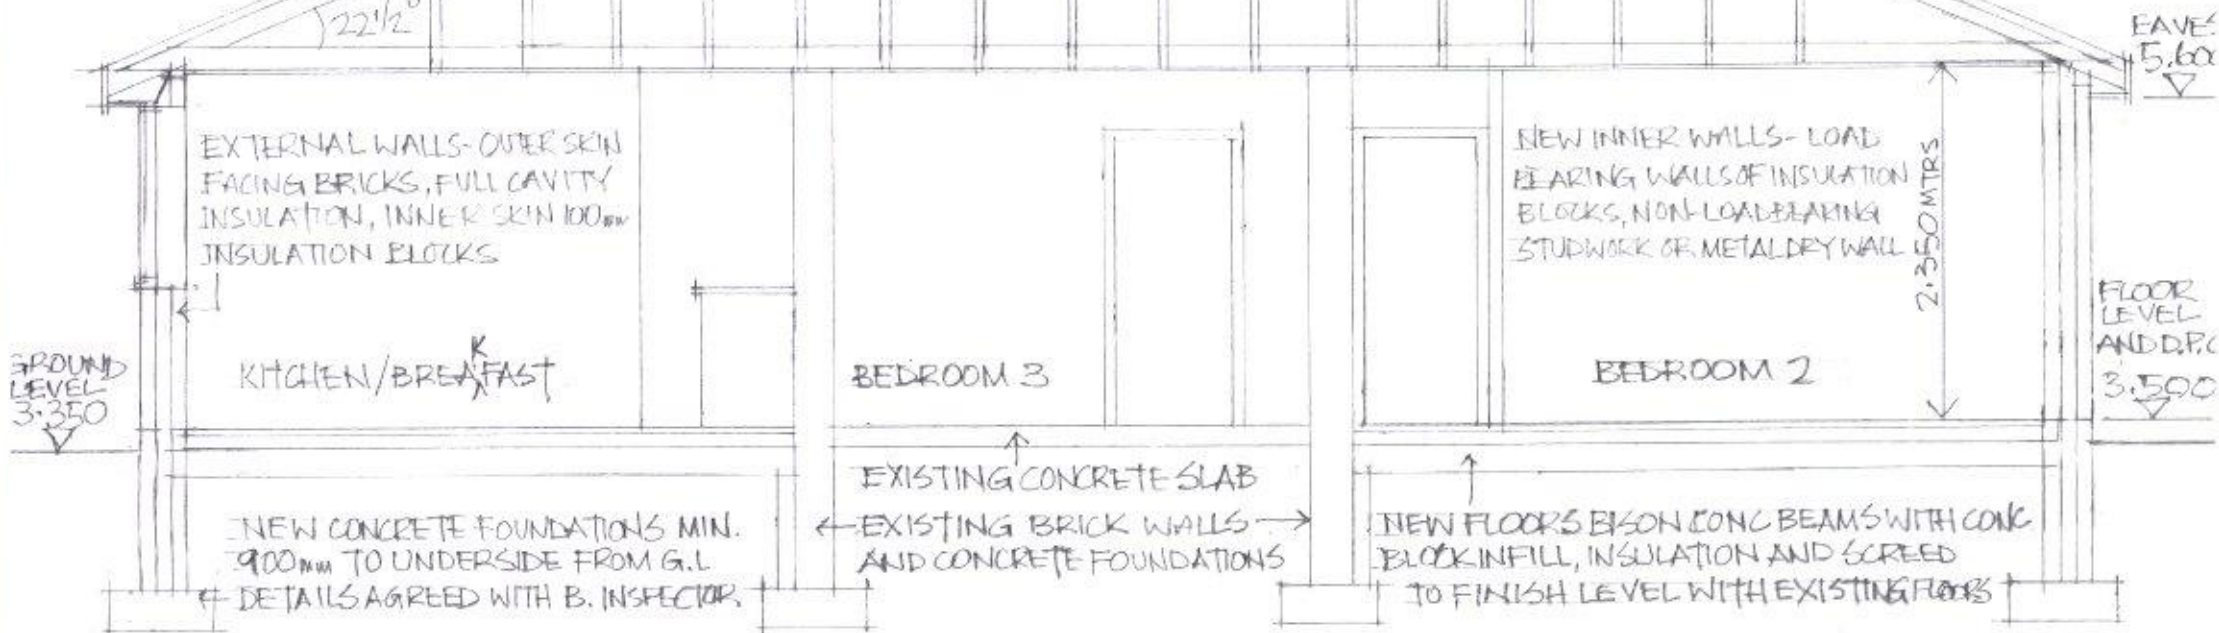

SECTION A-A (SEE PLAN FOR LOCATION)

CONCRETE TILES AND FACE BRICKS TO
BE SELECTED BY PLANNING DEPT
FROM SAMPLES PROVIDED
UPVC WINDOWS AND DOORS
EXTERNALLY WHITE



HIPPED ROOF 22½° PITCH WITH CONCRETE
TILES, TIMBER FASCIA WITH BLACK
UPVC GUTTERS AND DOWNPIPES.
FACE BRICKWORK TO OUTER SKIN
OF WALLS, WHITE UPVC
WINDOWS AND DOORS

