



Department of Planning and  
Development  
Havant Borough Council  
Public Service Plaza  
Civic Centre Road  
Havant  
Hampshire  
PO9 2AX

Developer Services  
Southern Water  
Sparrowgrove House  
Sparrowgrove  
Otterbourne  
Hampshire  
SO21 2SW

Tel: 0330 303 0119

Email: [developerservices@southernwater.co.uk](mailto:developerservices@southernwater.co.uk)

Your Ref

APP/16/00195

Our Ref

PLAN-013272

Date

16/03/2016

Dear Sir

**Proposal: Demolition of existing building and removal of existing static mobile home. Construction of 1No. 3 bedroom single storey dwelling and provision of on-site parking.**

**Site: 67 Southwood Road, Hayling Island, PO11 9PT.**

**APP/16/00195**

Thank you for your letter of 10/03/2016.

Please find attached a plan of the sewer records showing the approximate position of foul rising main crossing the site. The exact position of the foul rising main must be determined on site by the applicant before the layout of the proposed development is finalised.

It might be possible to divert the foul rising main, so long as this would result in no unacceptable loss of hydraulic capacity, and the work was carried out at the developer's expense to the satisfaction of Southern Water under the relevant statutory provisions.

Should the applicant wish to divert apparatus:

1. The 300 mm diameter sewer requires a clearance of 3 metres either side of the sewer to protect it from construction works and allow for future access for maintenance.
2. No development or new tree planting should be located within 3 metres either side of the centreline of the foul rising main.
3. No new soakaways should be located within 5 metres of a public sewer.

4. All other existing infrastructure should be protected during the course of construction works.

Alternatively, the applicant may wish to amend the site layout, or combine a diversion with amendment of the site layout. If the applicant would prefer to advance these options, items (1) – (4) above also apply.

Furthermore, due to changes in legislation that came in to force on 1st October 2011 regarding the future ownership of sewers it is possible that a sewer now deemed to be public could be crossing the above property. Therefore, should any sewer be found during construction works, an investigation of the sewer will be required to ascertain its condition, the number of properties served, and potential means of access before any further works commence on site.

The applicant is advised to discuss the matter further with Southern Water, Sparrowgrove House, Sparrowgrove, Otterbourne, Hampshire SO21 2SW (Tel: 0330 303 0119) or [www.southernwater.co.uk](http://www.southernwater.co.uk).

In order to divert drainage apparatus, Southern Water requests that if consent is granted, a condition is attached to the planning permission. For example "The developer must advise the local authority (in consultation with Southern Water) of the measures which will be undertaken to divert the public sewers, prior to the commencement of the development."


Southern Water requires a formal application for a connection to the public foul sewer to be made by the applicant or developer.

We request that should this application receive planning approval, the following informative is attached to the consent:


"A formal application for connection to the public sewerage system is required in order to service this development, Please contact Southern Water, Sparrowgrove House, Sparrowgrove, Otterbourne, Hampshire SO21 2SW (Tel: 0330 303 0119) or [www.southernwater.co.uk](http://www.southernwater.co.uk)".

The Council's Building Control officers or technical staff should be asked to comment on the adequacy of soakaways to dispose of surface water from the proposed development.

Yours sincerely

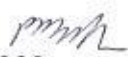  
Developer Services

# SOUTHERN WATER

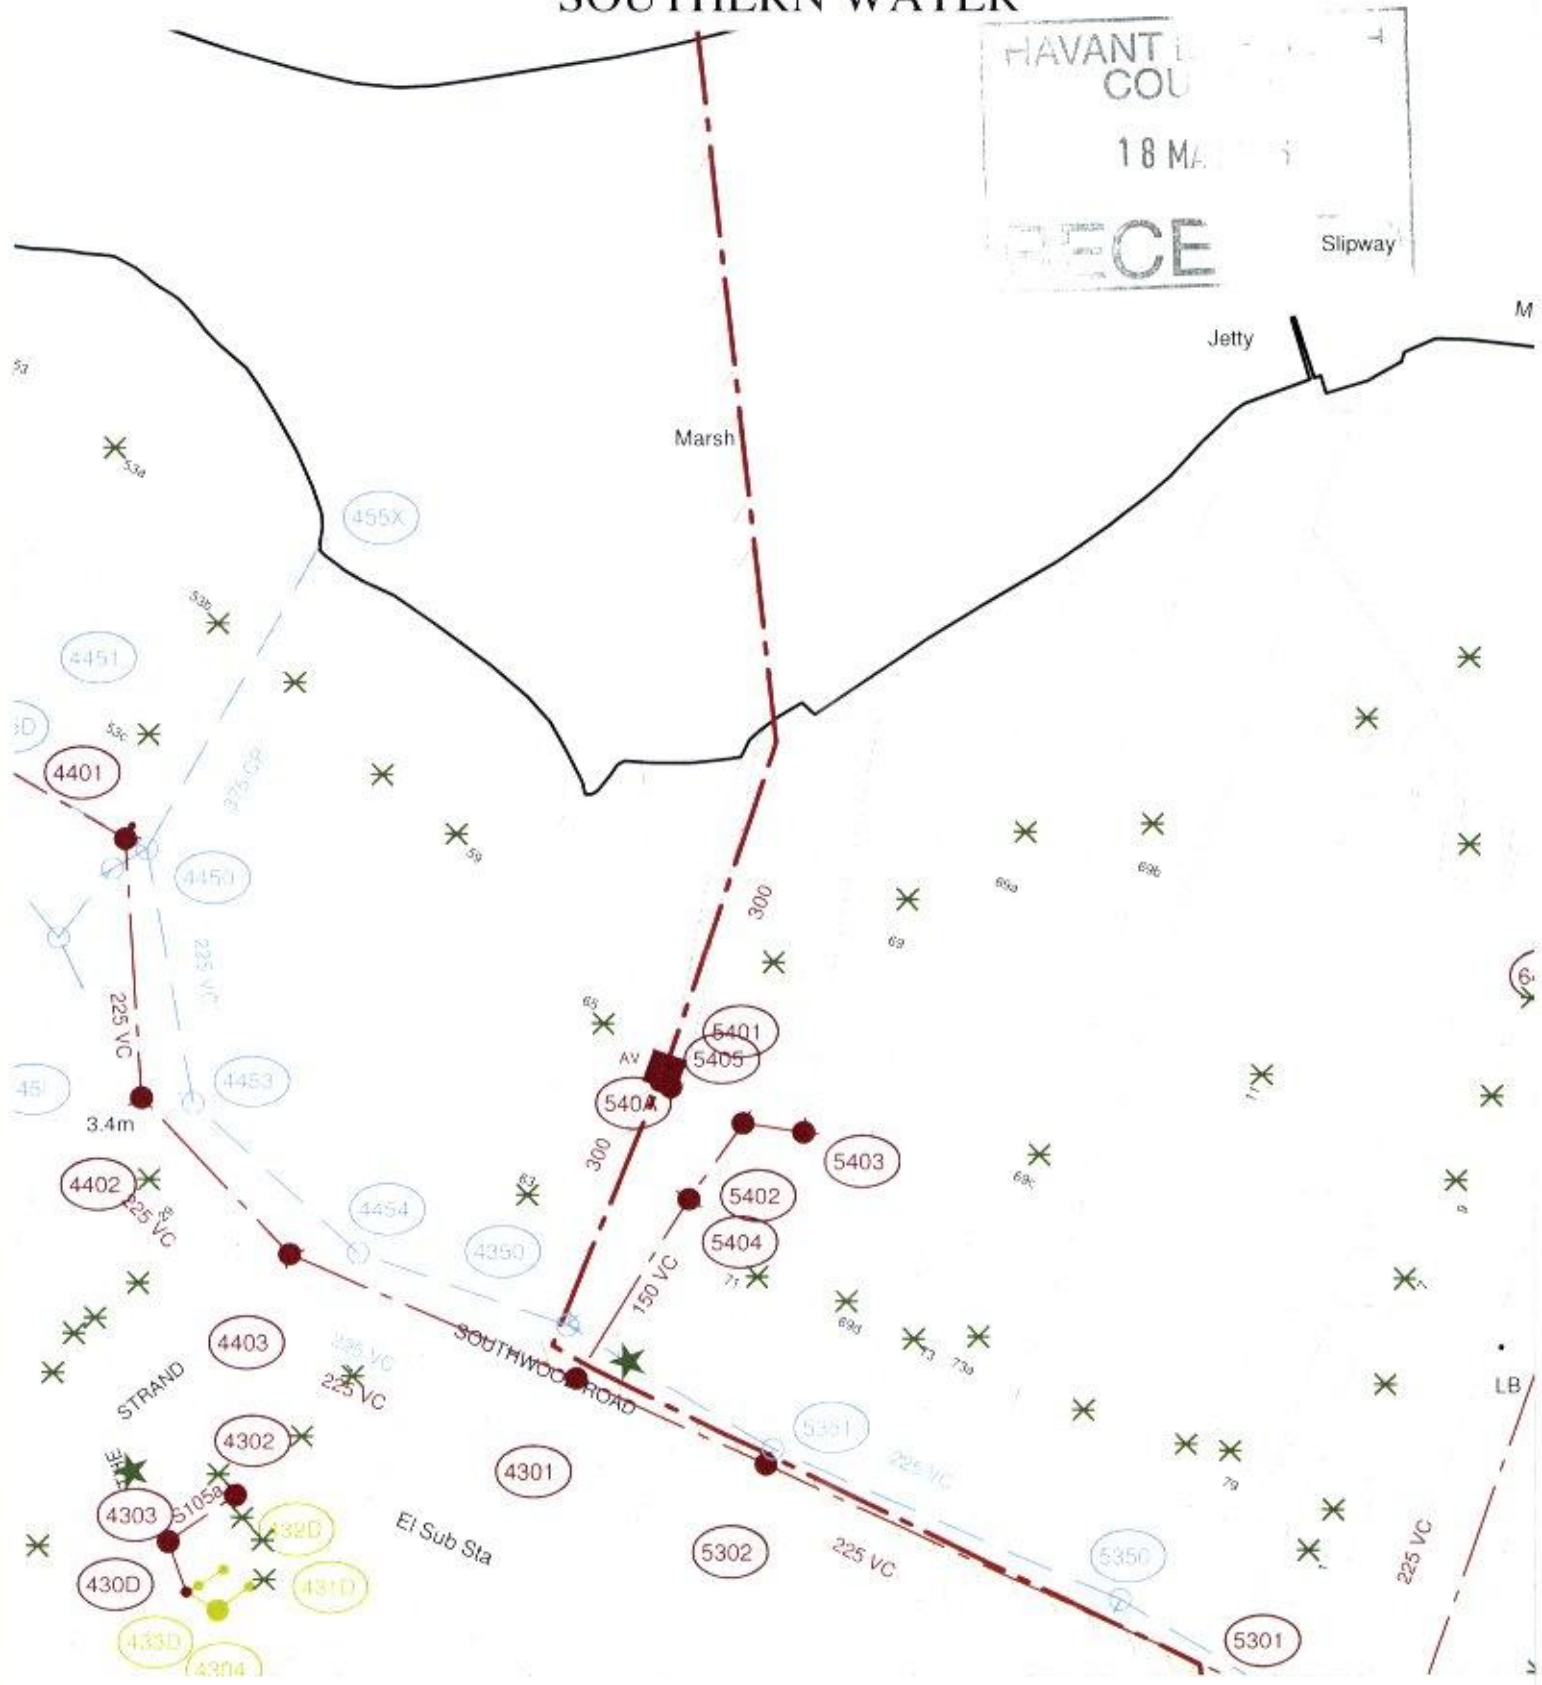

HAVANT  
COU  
18 MA  
RECE  
Slipway

The positions of pipes shown on this plan are believed to be correct, but Southern Water Services Ltd accept no responsibility in the event of inaccuracy. The actual positions should be determined on site.

Based upon Ordnance Survey Digital Data with the permission of the controller of HM S.O. Crown Copyright Reserved Licence No: WU 298530.

O.S. REF: SZ7398SE

Scale: 1:1000

Screen Print

WARNING: BAC pipes are constructed of Bonded Asbestos Cement  
WARNING: Unknown (UNK) materials may include Bonded Asbestos Cement



Printed By: Ponnann Date: 16-3-2016

Southern Water MapGuide Browser

Requested By: