
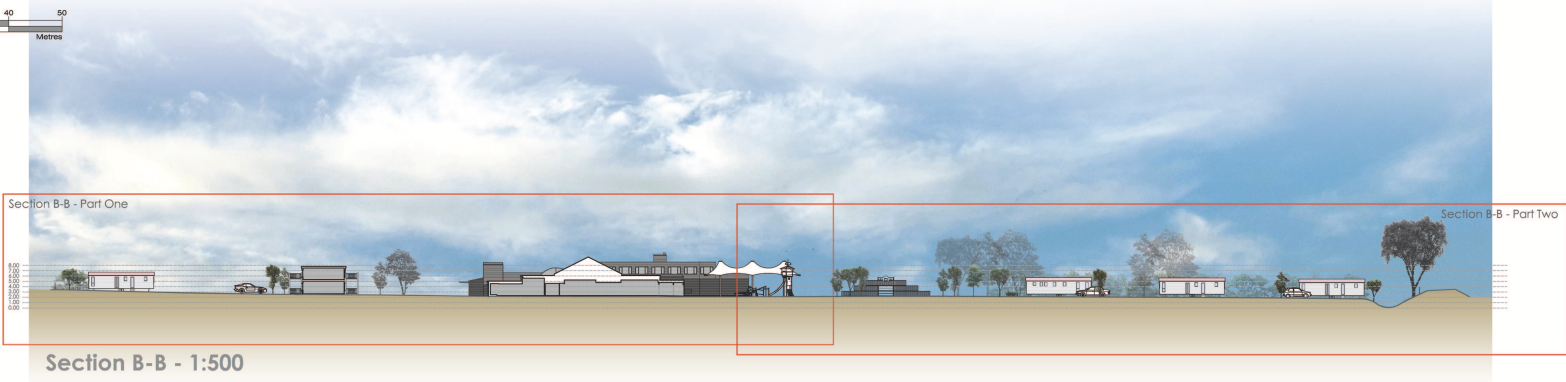



MILL RYTHER HOLIDAY VILLAGE

PROPOSED SITE SECTION B-B

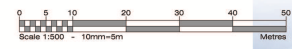

Section B-B - 1:500


Copyright. This drawing is the property of AAM Architectural Partnership LLP. Its copyright and design content is reserved by them and the drawing is issued on the condition that it is not copied, reproduced, retained or disclosed to any other unauthorized person, either wholly or in part without the consent in writing of AAM Architectural Partnership LLP.
Do not scale this drawing. Drawings can be scaled for Planning purposes only.
Verify all dimensions on site before commencing any work or preparing any shop drawings. All dimensions are in mm unless otherwise stated. Report any alterations or omissions to the Architect. This drawing incorporates information from other professions. AAM Architectural Partnership LLP cannot accept responsibility for the integrity and accuracy of such information. Any clarification and/or additions that are required appertaining to such information should be sought from the relevant profession or their appointed representative. All contractors and sub contractors are to comply in all respects with current building regulations whether or not specifically stated on these drawings.

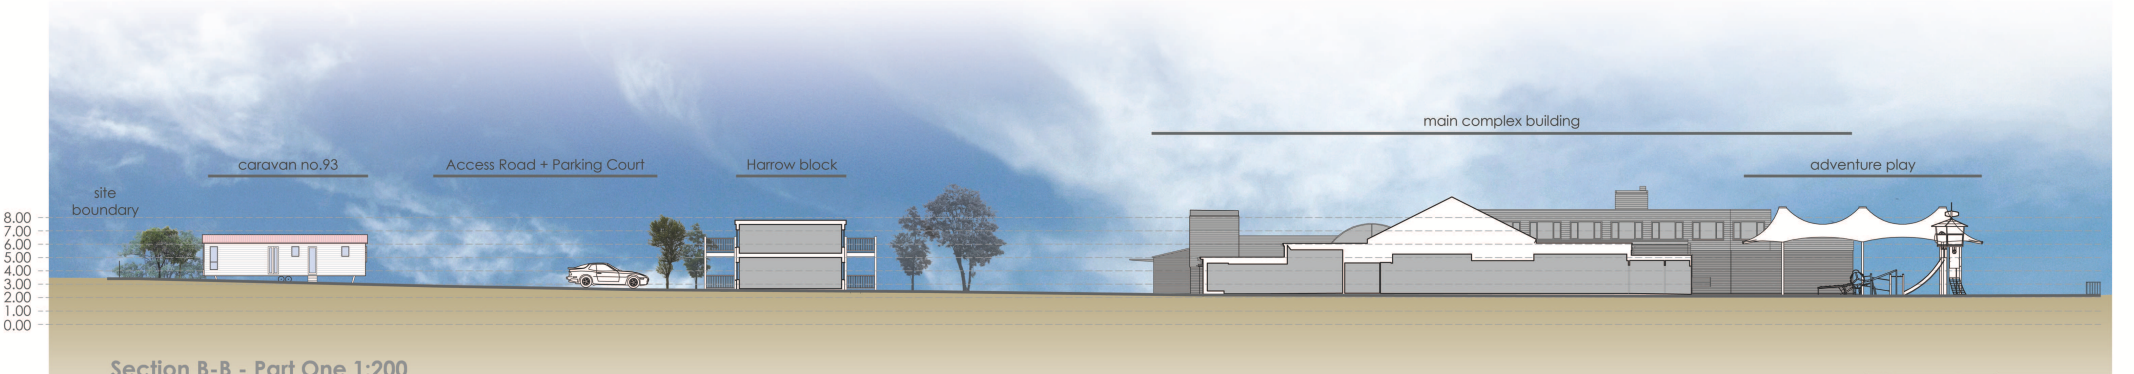

Section B-B - Part One 1:200



Section B-B - Part Two 1:200

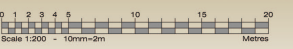



Rev.	Date	Details	SLM	Name	Date
A		ADDITIONAL LANDSCAPING INDICATED	SLM		08.11.16



AAM ARCHITECTURAL PARTNERSHIP LLP
40 CAMBRIDGE ROAD
HARTING, EAST SUSSEX
BN27 3DT
T: 01424 300222
F: 01424 300223
E: admin@aam-llp.co.uk

Client: AWAY RESORTS LTD.

Site Address: **MILL RYTHER HOLIDAY VILLAGE**
HAYANT ROAD, HAYLING ISLAND,
HAMPSHIRE, PO11 0PB

Project: **PROPOSED MASTERPLAN**

Drawing Title: **PROPOSED SECTION B-B**

Date	Scale	Drawn
Oct 2016	As Noted @ A1	SJM

Computer File Name	Checked by
3877-440A-441A-442A Proposed Section A-A B-B	

©AAM LLP
Status: **PLANNING**

Drawing Number	Revision
3877-441	A