


PROPOSED SUN LOUNGE TO FRONT
43, WHEATLANDS AVENUE, HAYLING IS. HANTS
FOR MR & MRS M. BARBER

ANY LOW LEVEL GLAZING TO CRITICAL AREAS IN
DOORS/WINDOWS/SIDELIGHTS ETC. TO BE SAFETY
GLASS TO B.S 6206

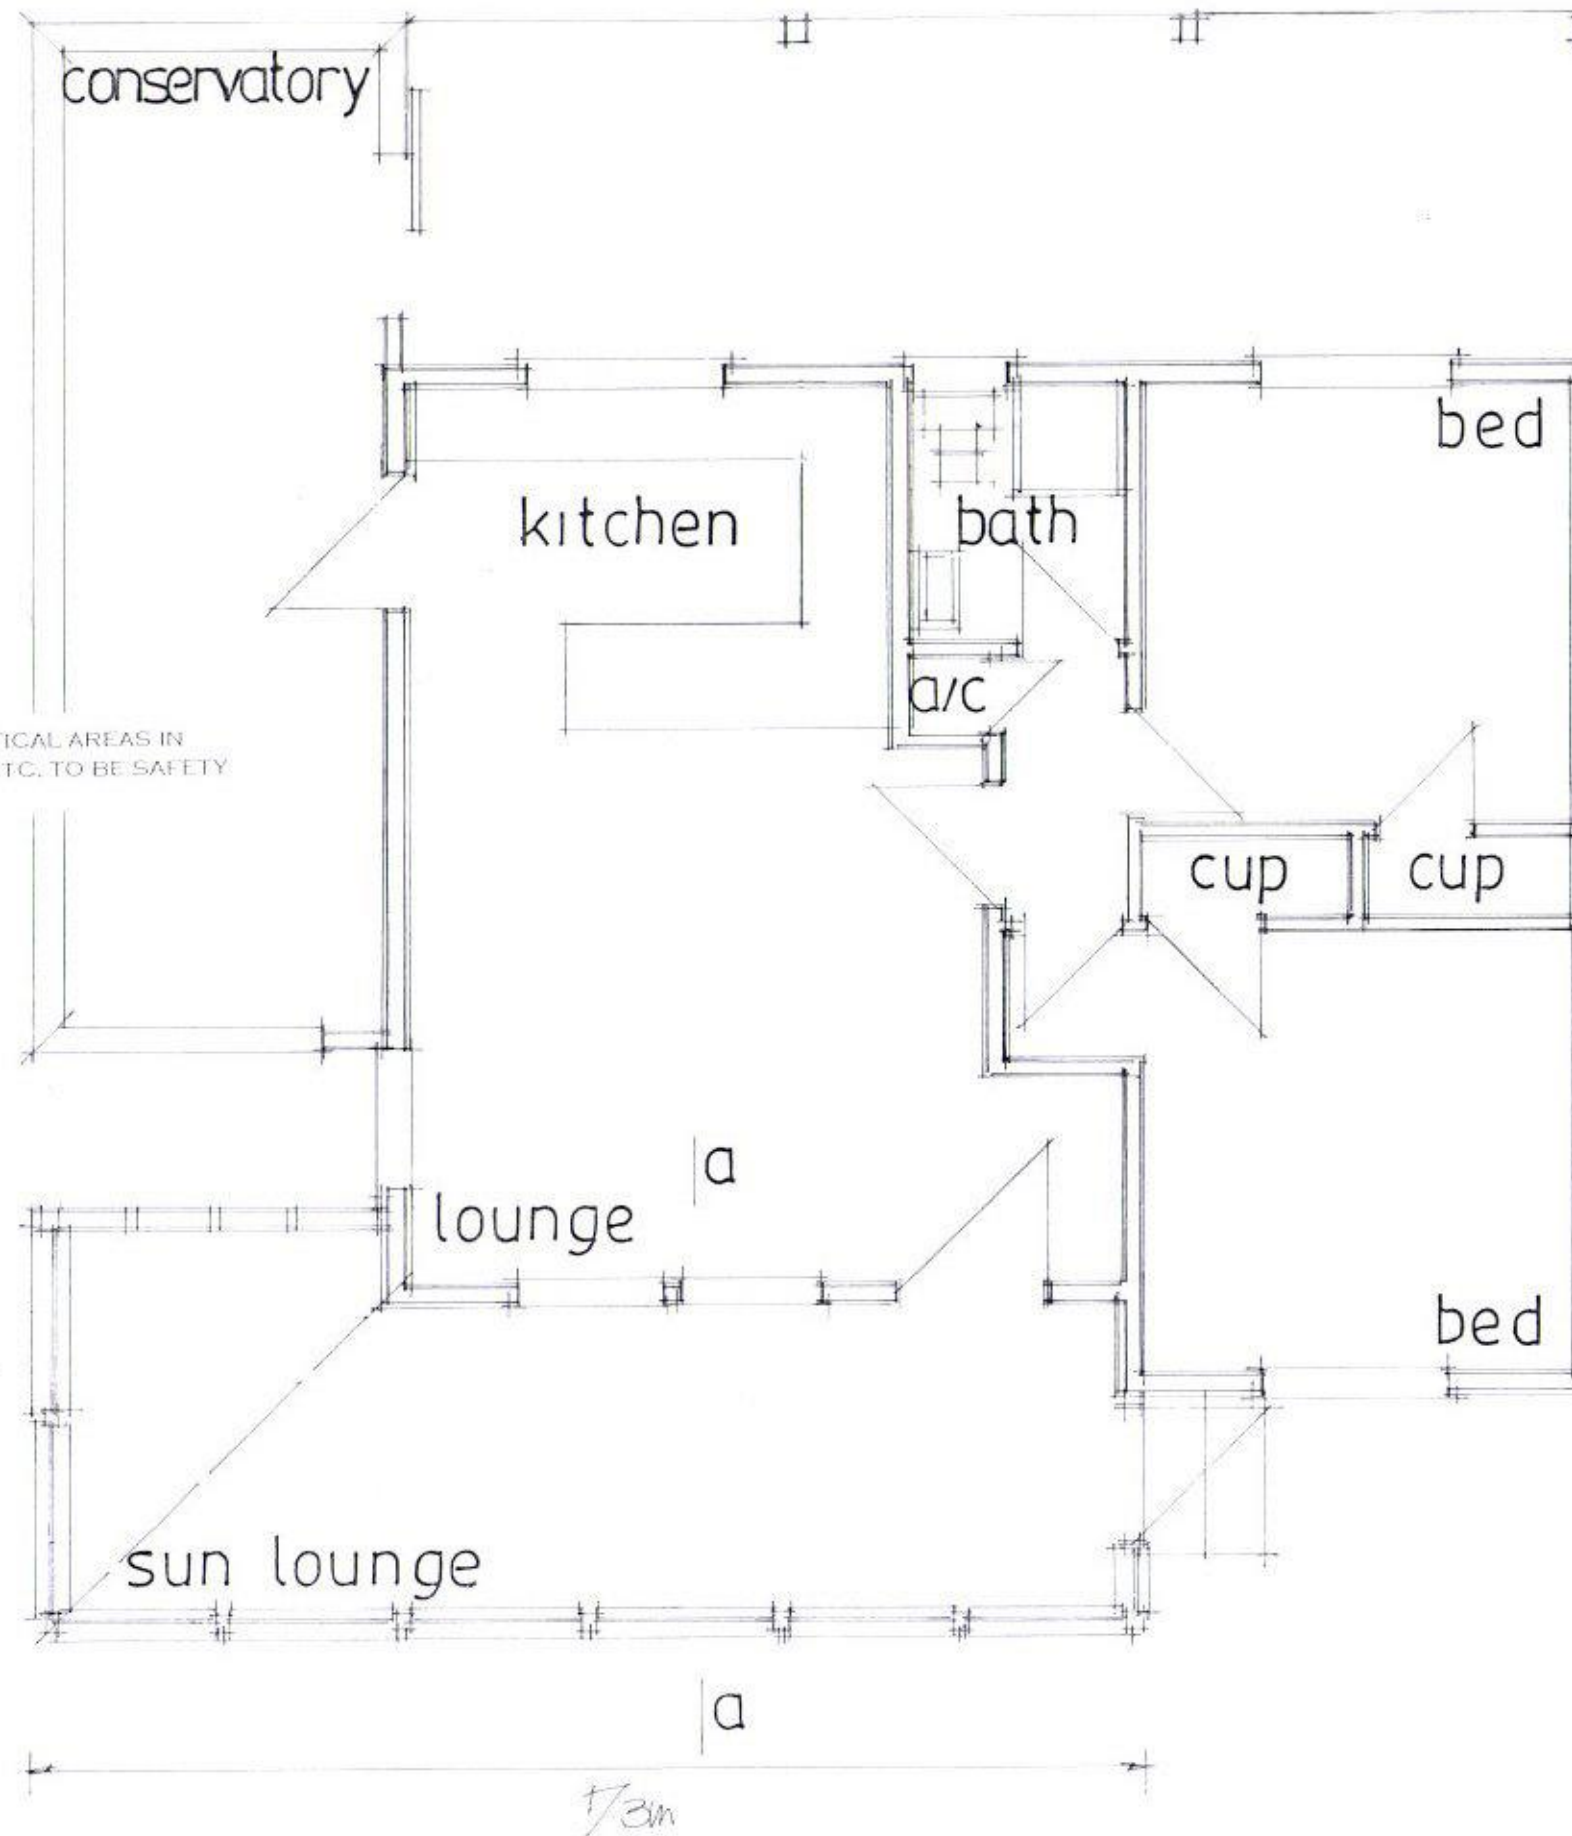

ELECTRICAL INSTALLATION BY APPROVED
CERTIFICATED ELECTRICIAN TO COMPLY WITH
APPROVED DOCUMENT P.
CERTIFICATE TO BE ISSUED ON COMPLETION OF WORK.
BY COMPETENT APPROVED CERTIFICATED ELECTRICIAN.
USE ENERGY EFFICIENT LIGHT BULBS AND FITTINGS.

PROPOSED LAYOUT

NOTE THE BUILDING IS EXEMPT FROM BUILDING
REGULATION APPROVAL THEREFORE THE OWNER
/BUILDER IS COMPLETELY RESPONSIBLE FOR THE
STRUCTURAL INTEGRITY OF THE SUN LOUNGE AND ALL
ASPECTS OF ITS CONSTRUCTION



PETER J. WALKER MRICS
CHARTERED SURVEYOR
182 SEAFRONT, HAYLING ISLAND, HANTS
PO11 9 AN

TEL: 02392467571

PLANNING ONLY DRAWING

date july 16
scale 1:50