



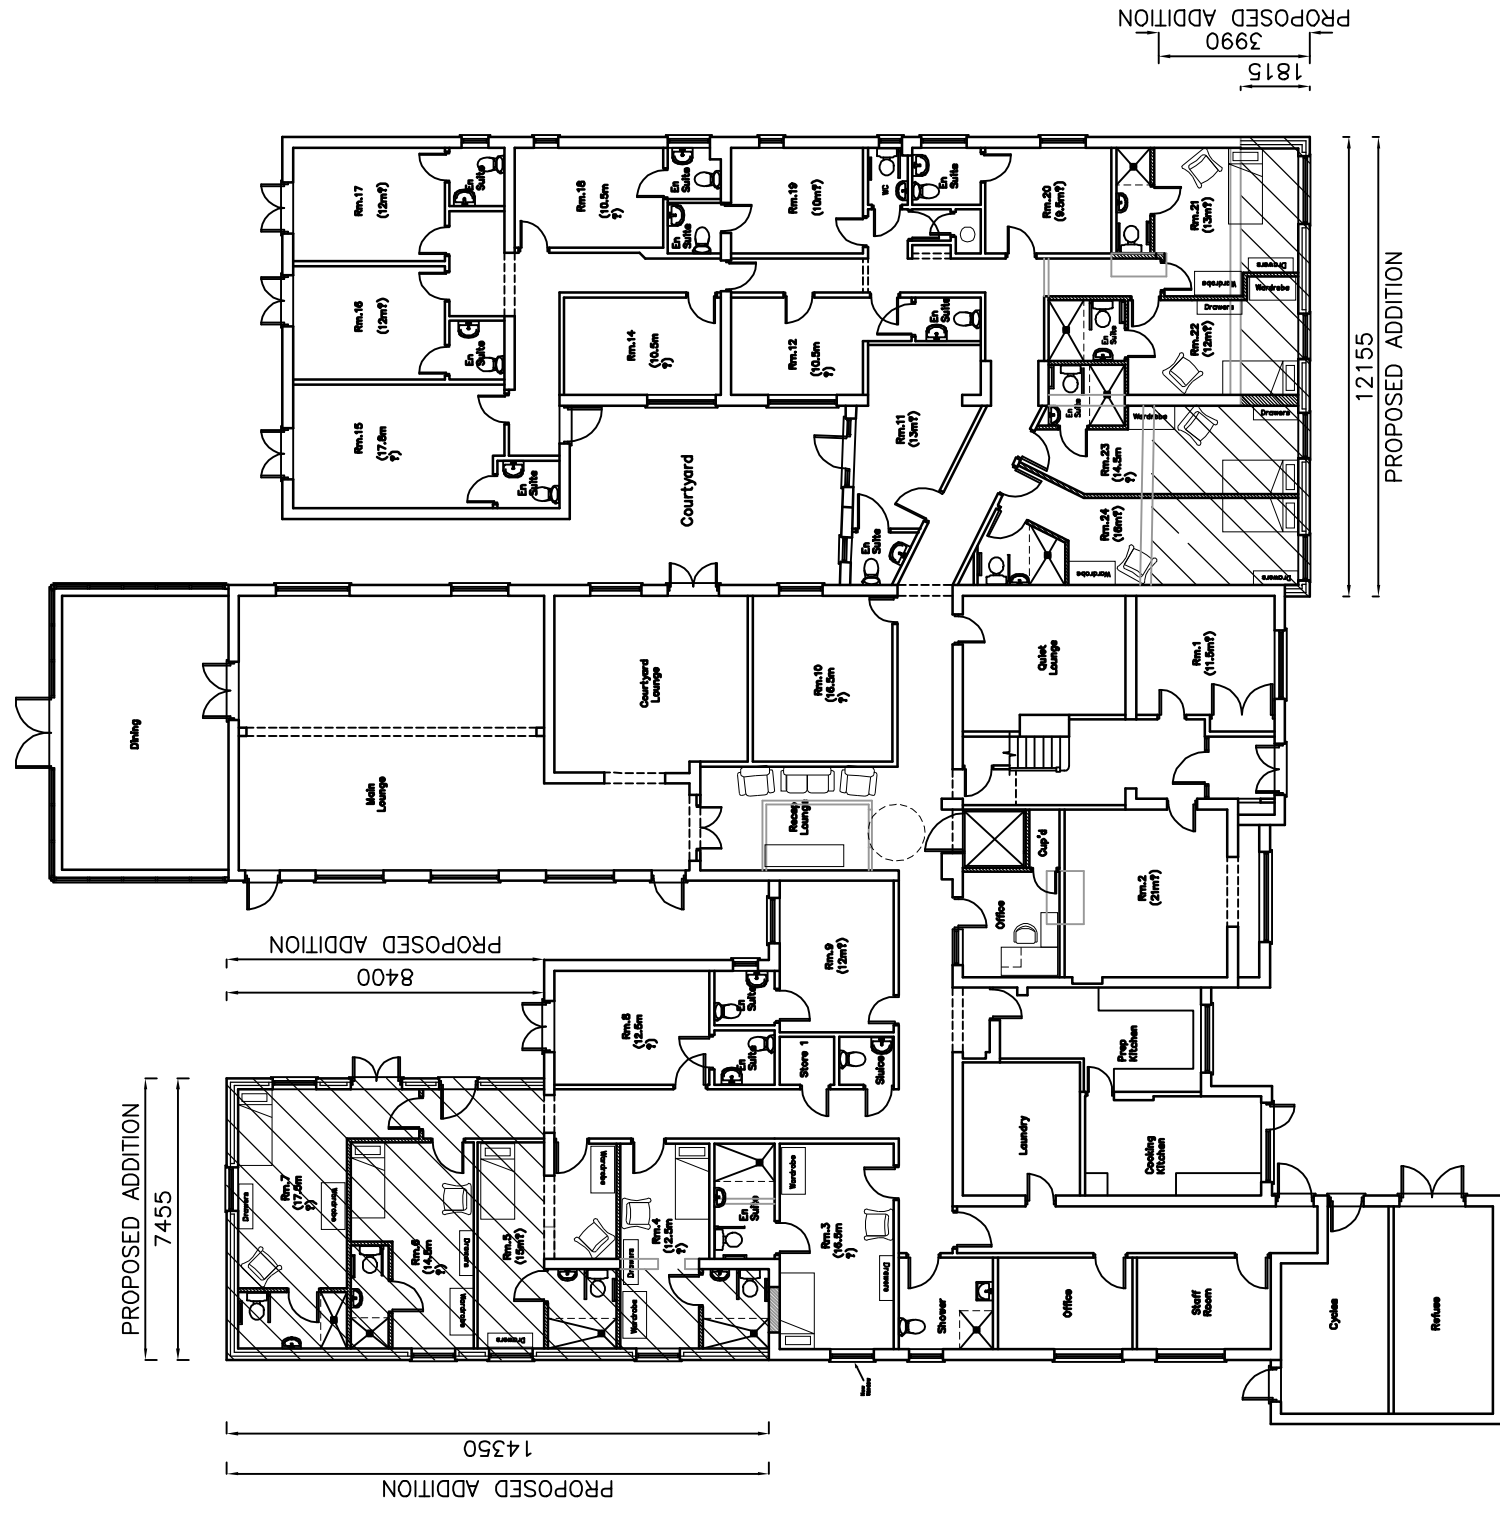

Blossom House
Beech Grove
Haying Island
PO11 9DP

Revisions

A.	Client revisions	28/06/16
B.	Clients Revisions	04/02/17
C.	Planning Updates	07/04/17

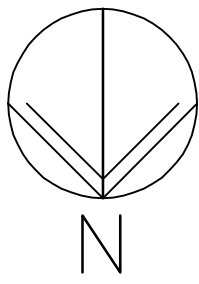

Martin Critchley
CHARTERED ARCHITECT

The Old Brewery,
15F South Street, Hoveant,
Hampshire, PO9 1BU
023 92 474 919
critchleyarchitect@gmail.com

Scale A3 = 1:200, A1 = 1:100
 Drawn SAR/ELR/BLB
 Date 27/05/16

1618-402c

