


PAIR OF 2 BEDROOM SEMI DETACHED BUNGALOWS
24, WHEATLANDS AVENUE, HAYING ISLAND HANTS

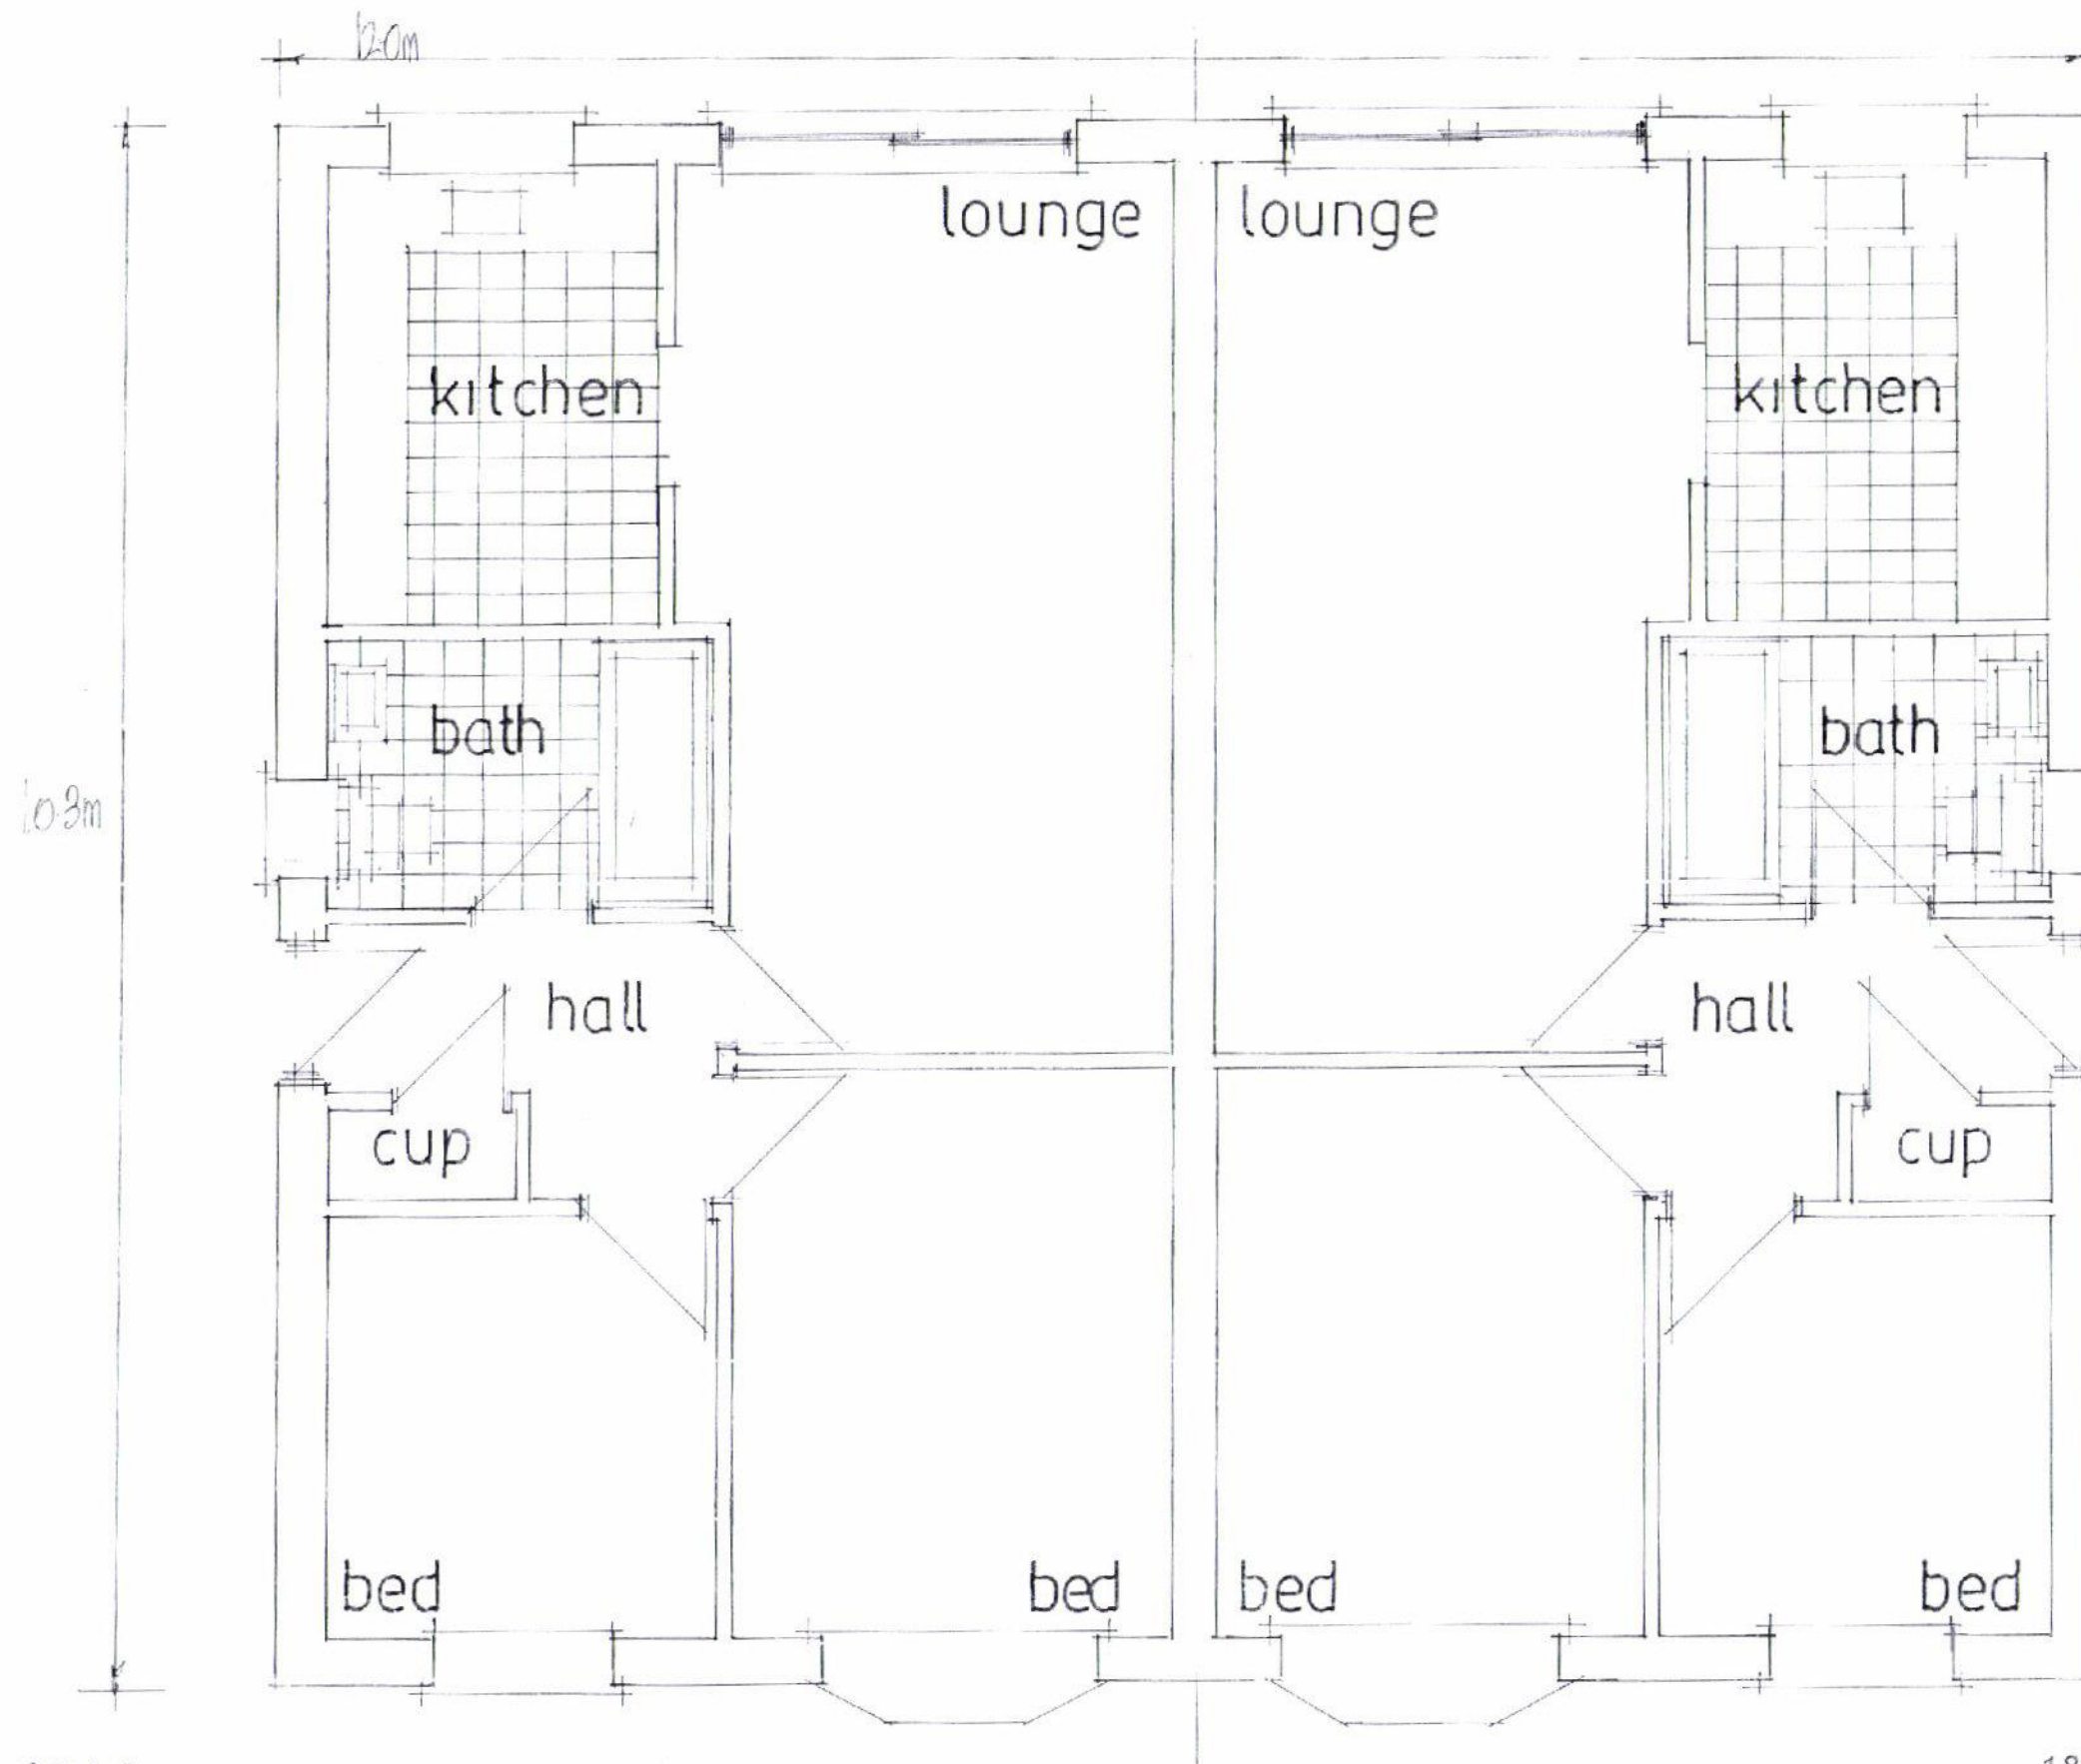

DATE DEC 2015
SCALE 1.50

PROPOSED LAYOUT PLAN

PETER J. WALKER MRICS
CHARTERED SURVEYOR
182 SEAFRONT, HAYLING ISLAND, HANTS
PO11 9 AN

TEL: 02392 467571