
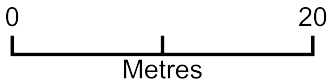


Site Plan

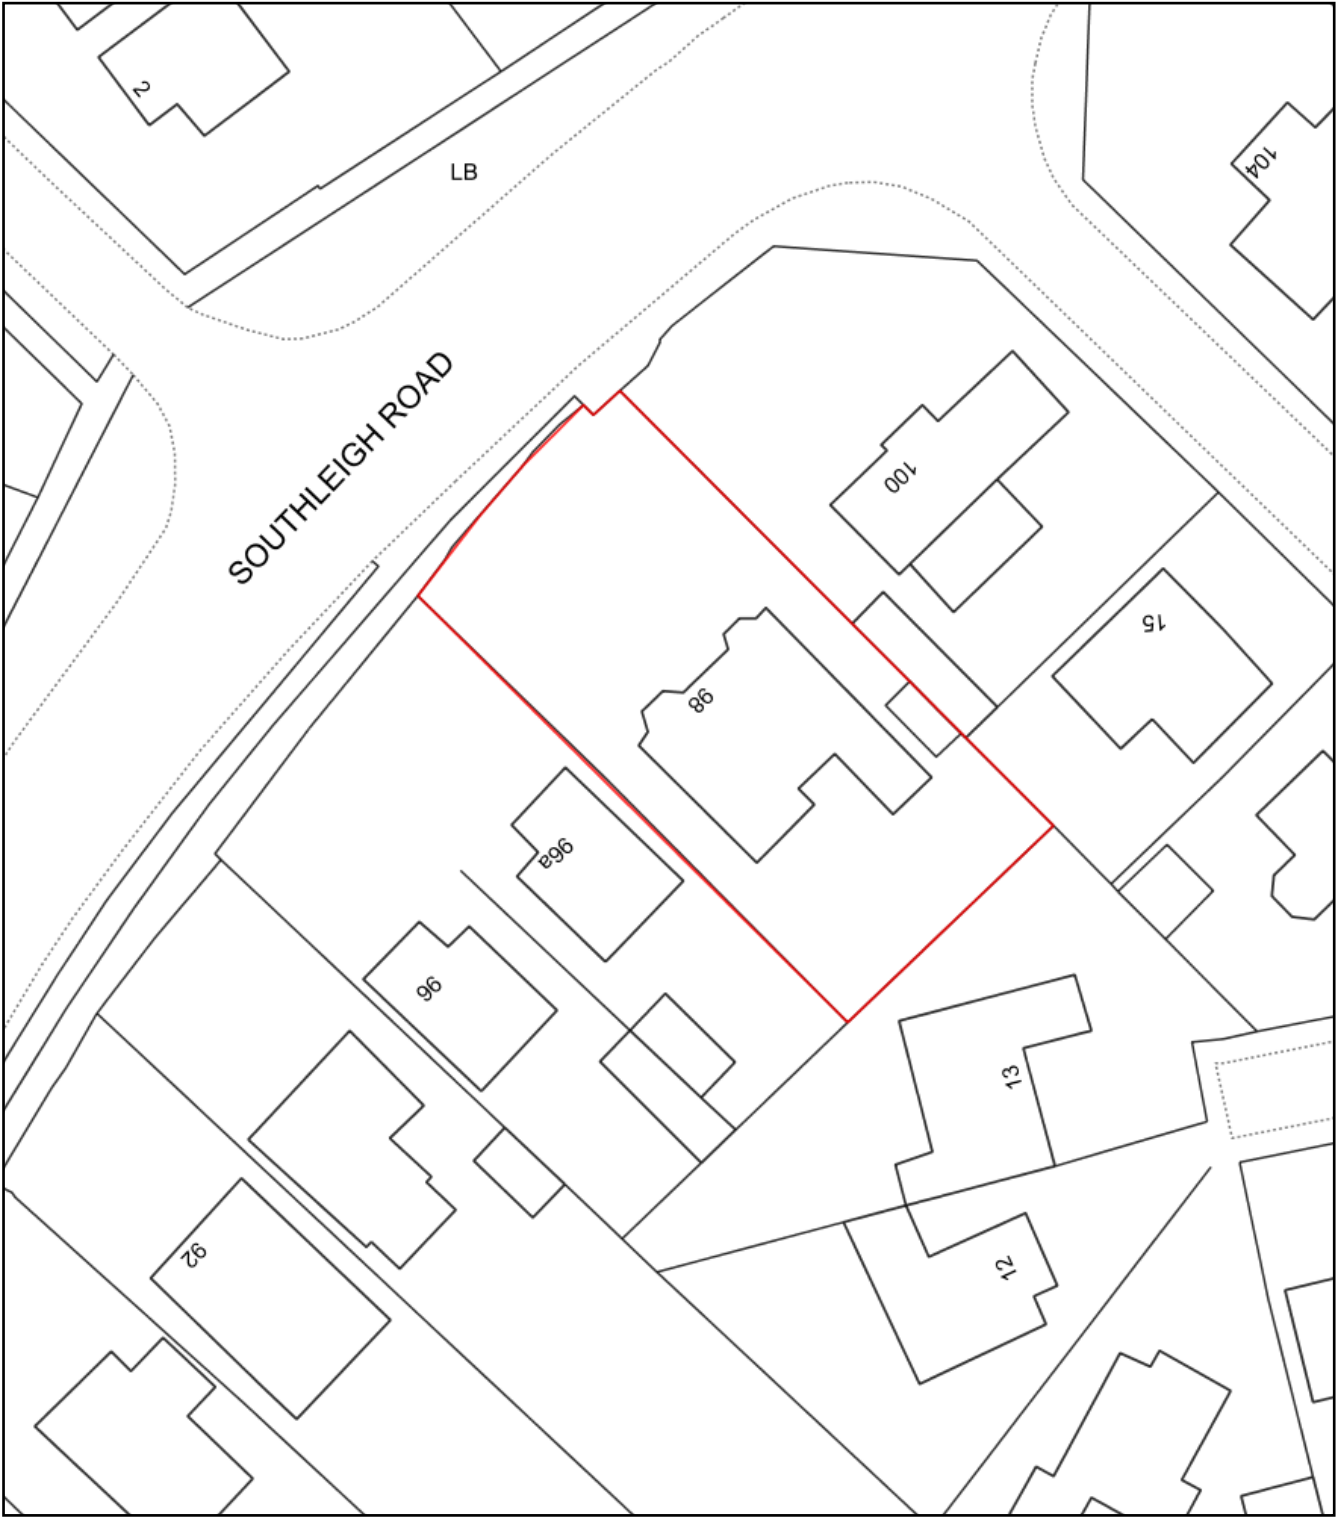

Plan Produced for: Mark Baker

Date Produced: 06 Mar 2017

Plan Reference Number: TQRQM17065170613786