


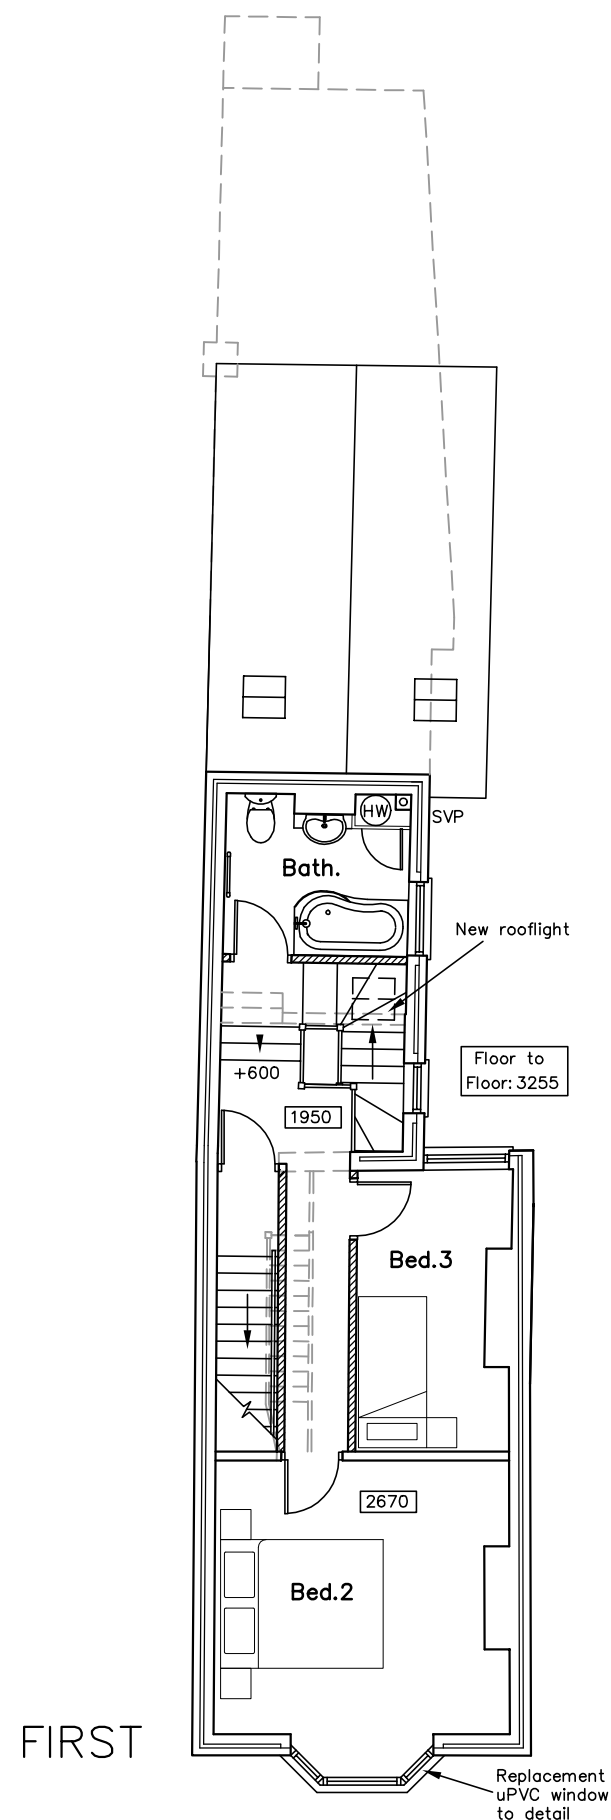


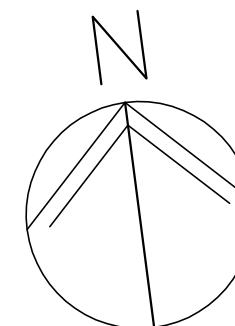

FIRST

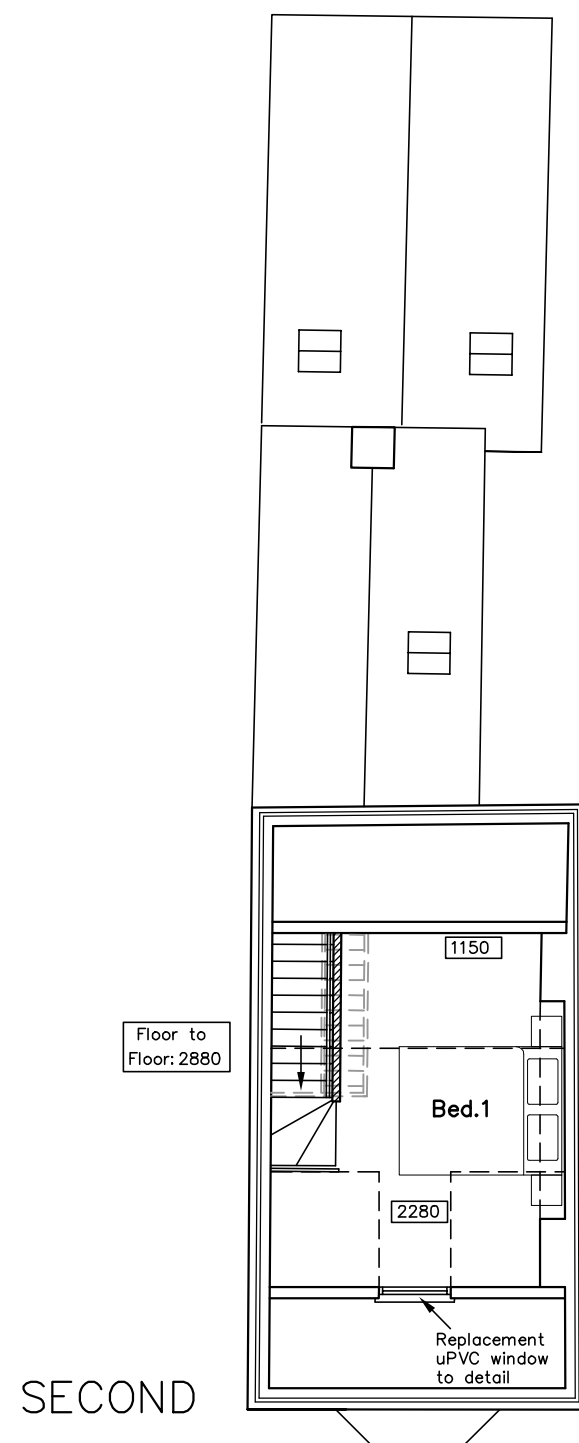

SECOND

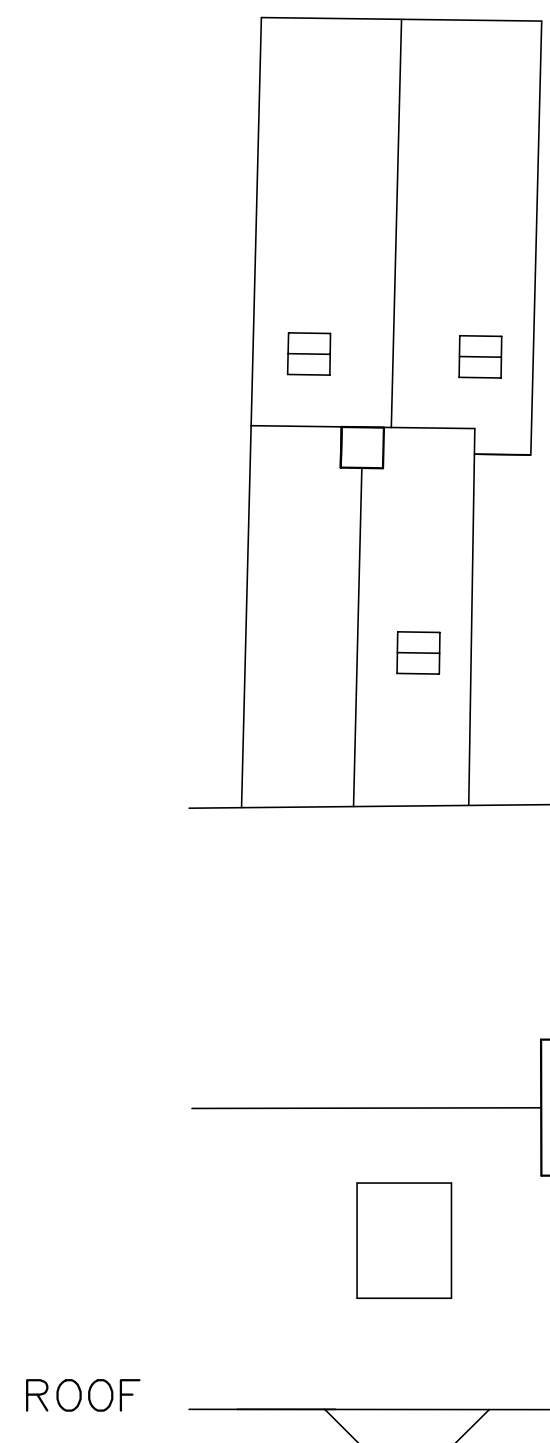

ROOF

70 West Street,
Havant,
PO9 1LN

PROPOSED UPPER FLOOR PLANS

Revisions
A. Site visit revisions. 19/12/16
B.
C.
C.



Scale A1 = 1:50, A3 = 1:100
Date 09/12/16
Drawn SAR/JHL

metres

10

20

30

16103-402^A