




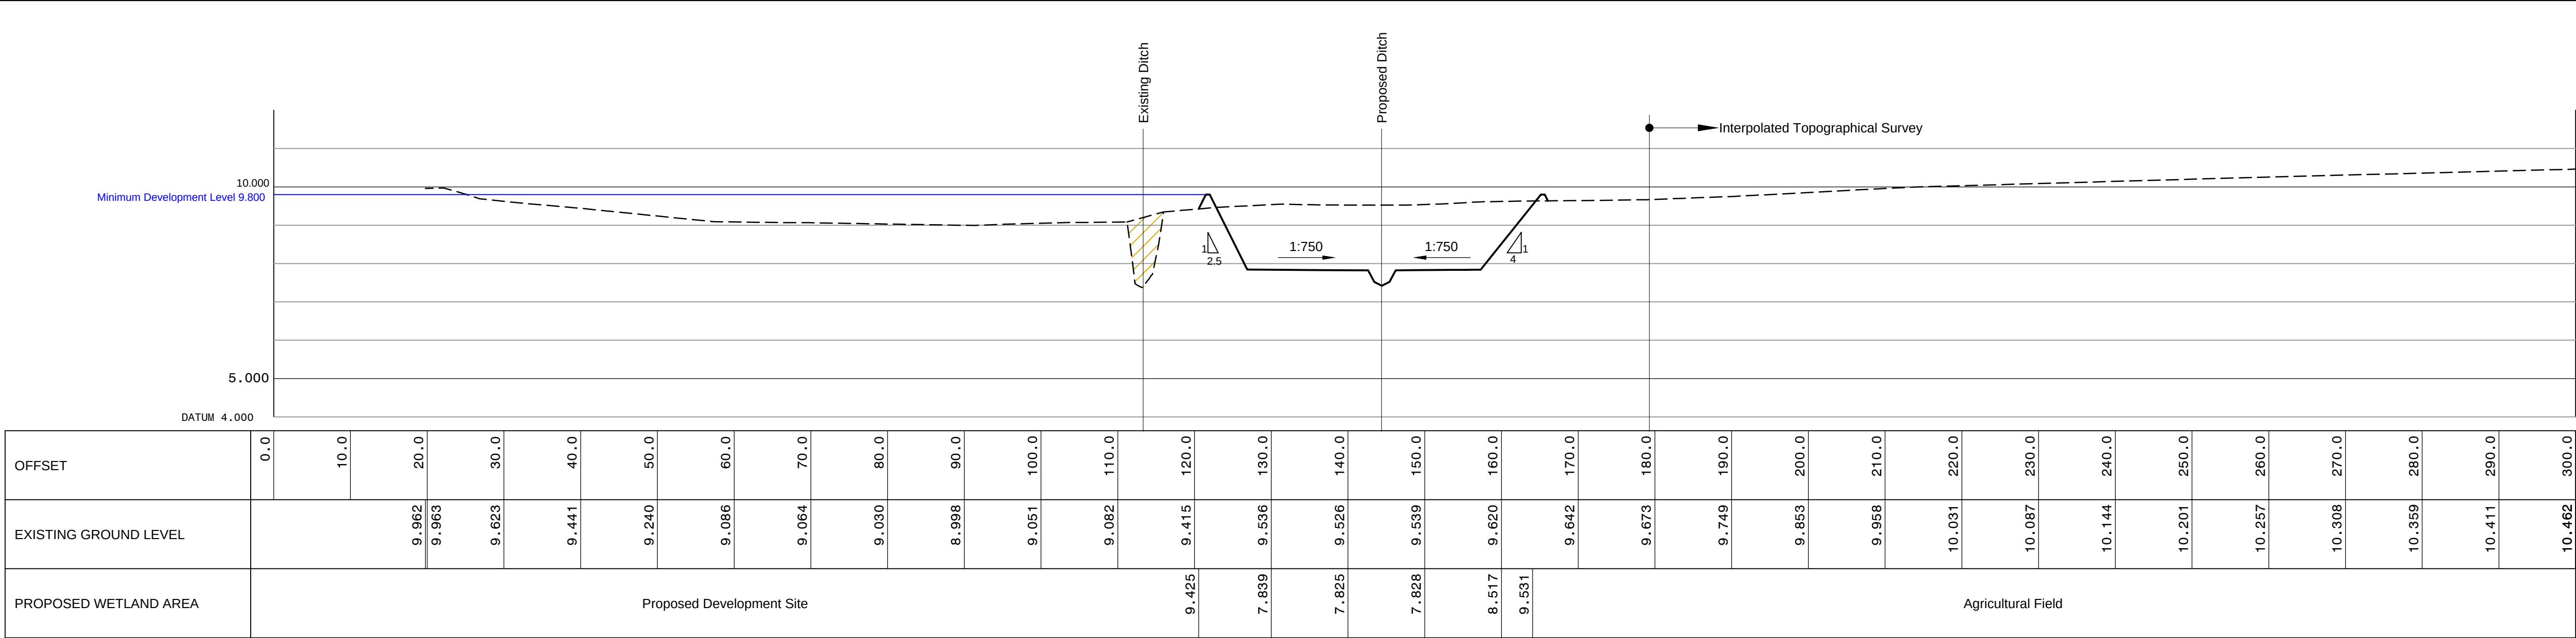

Section 10-10

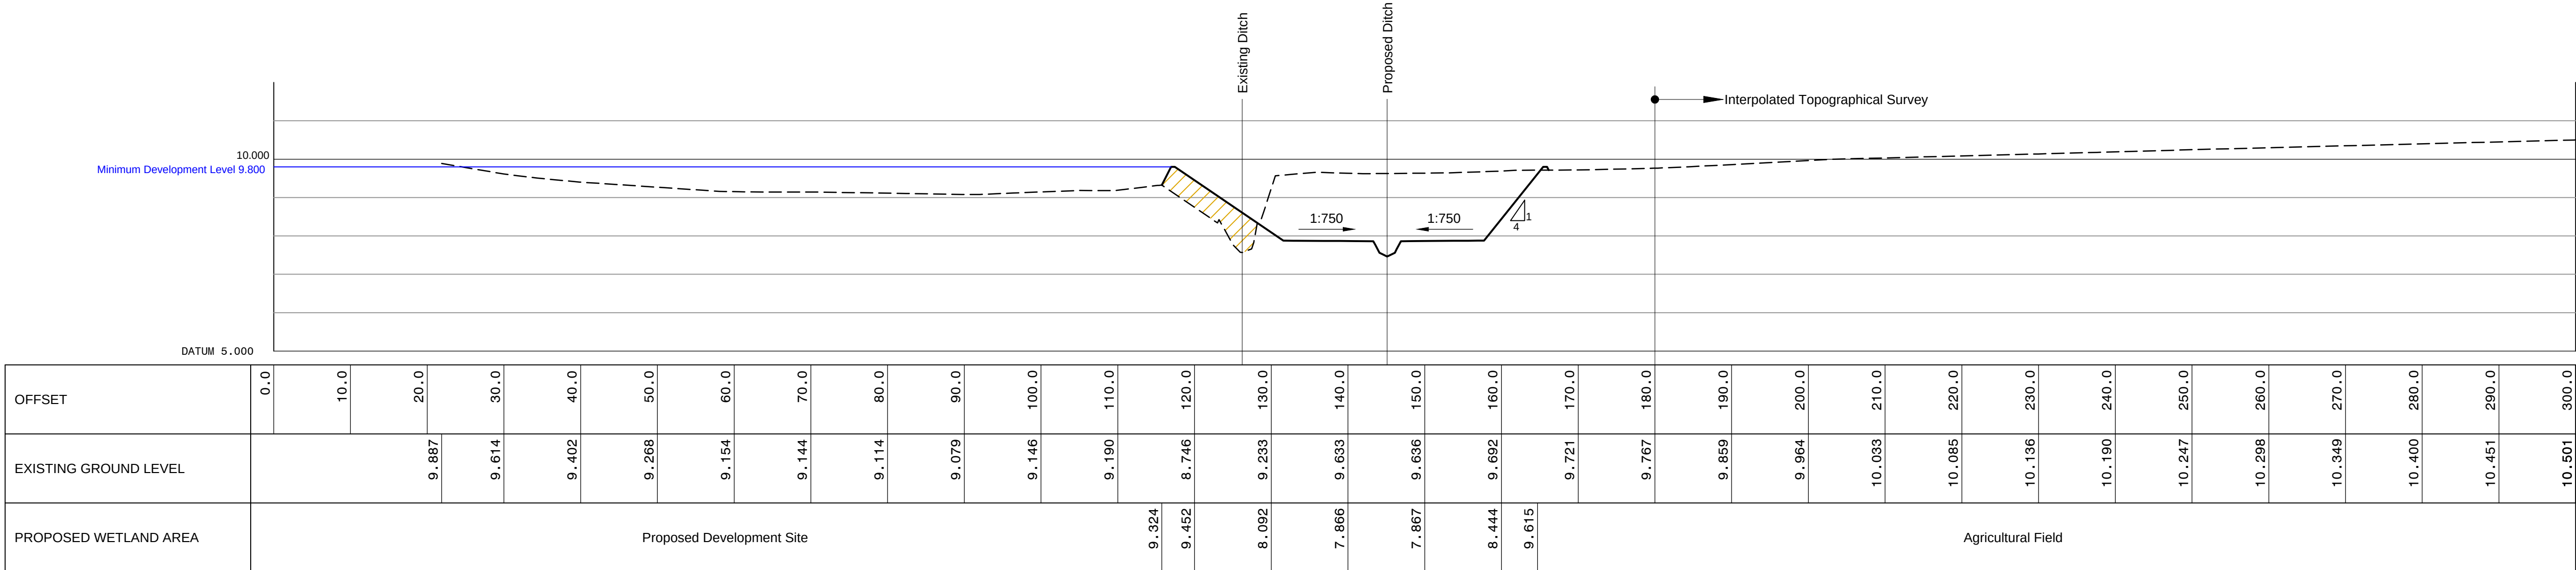

Section 9-9

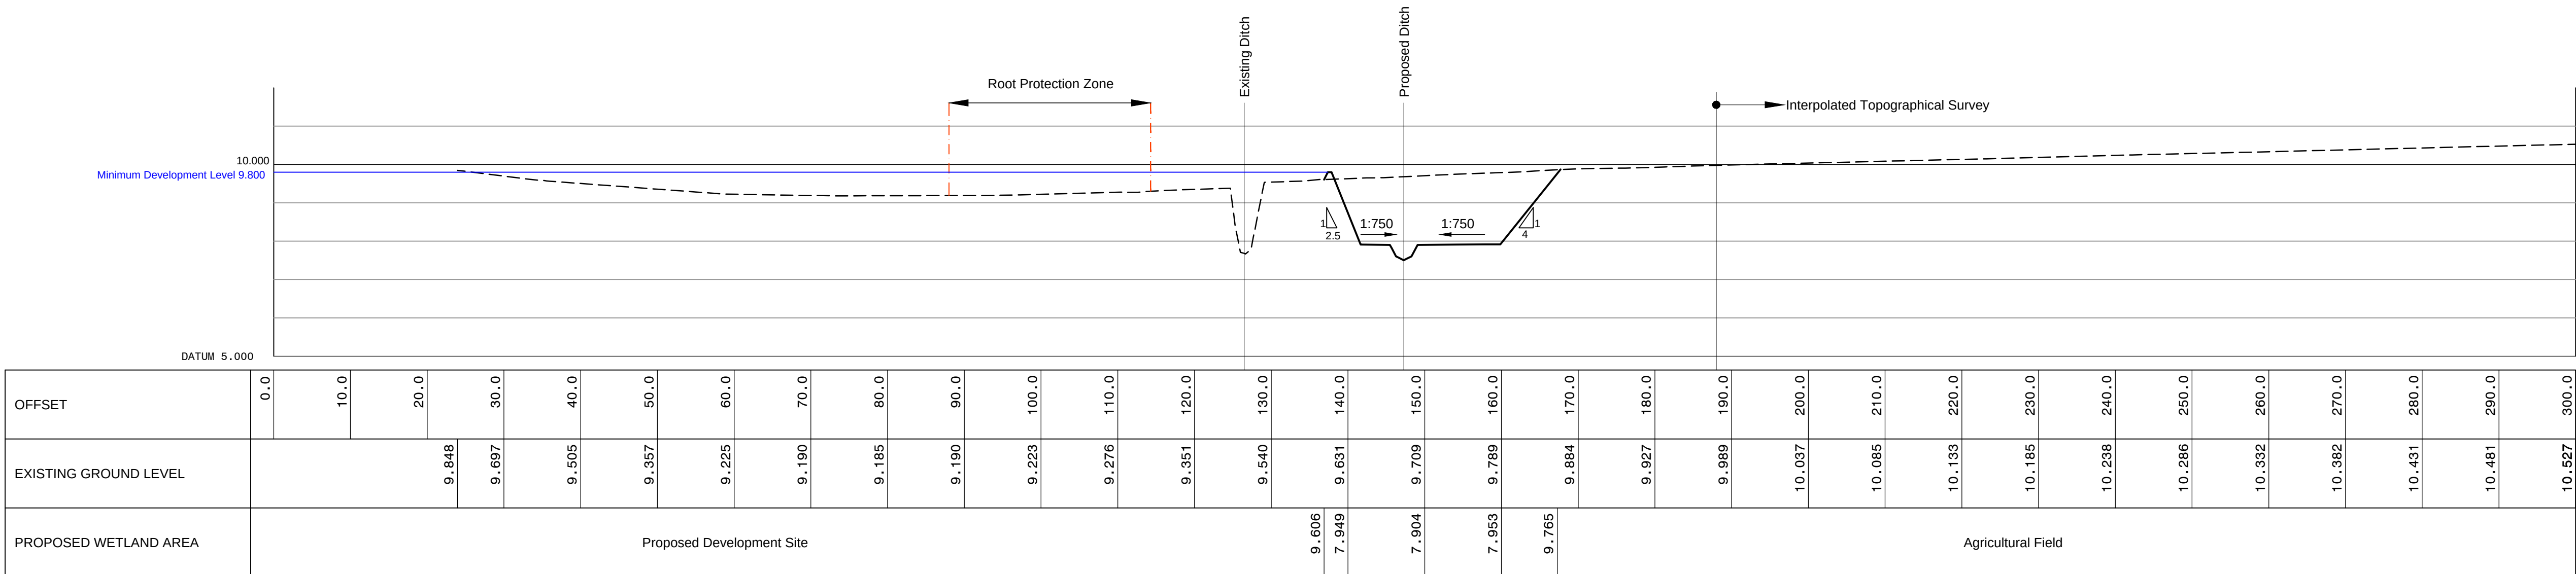

Section 8-8

NOTES

1. For section locations refer to drawing plan below.

Key

- Proposed wetland profile
- Minimum level of development 9.8m
- Existing ground profile
- Existing ditch filled with excavated material