





Existing Front Elevation

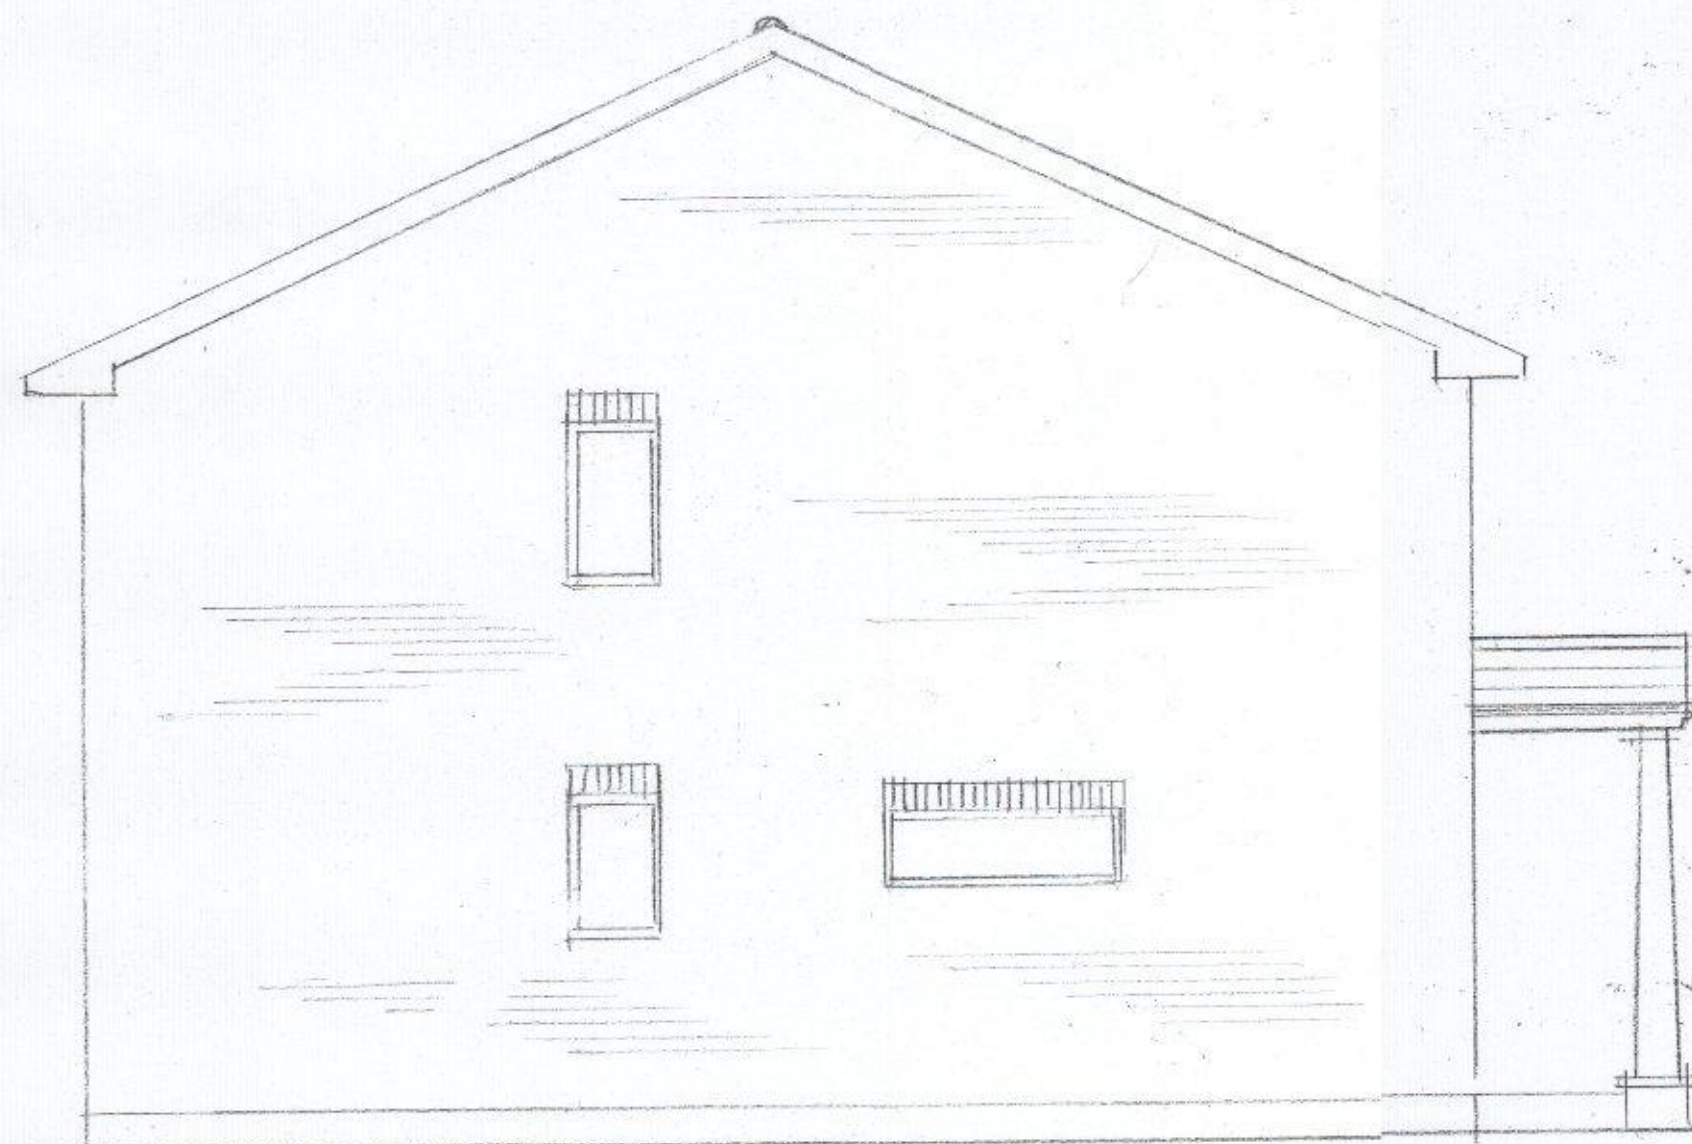

Existing North West Elevation

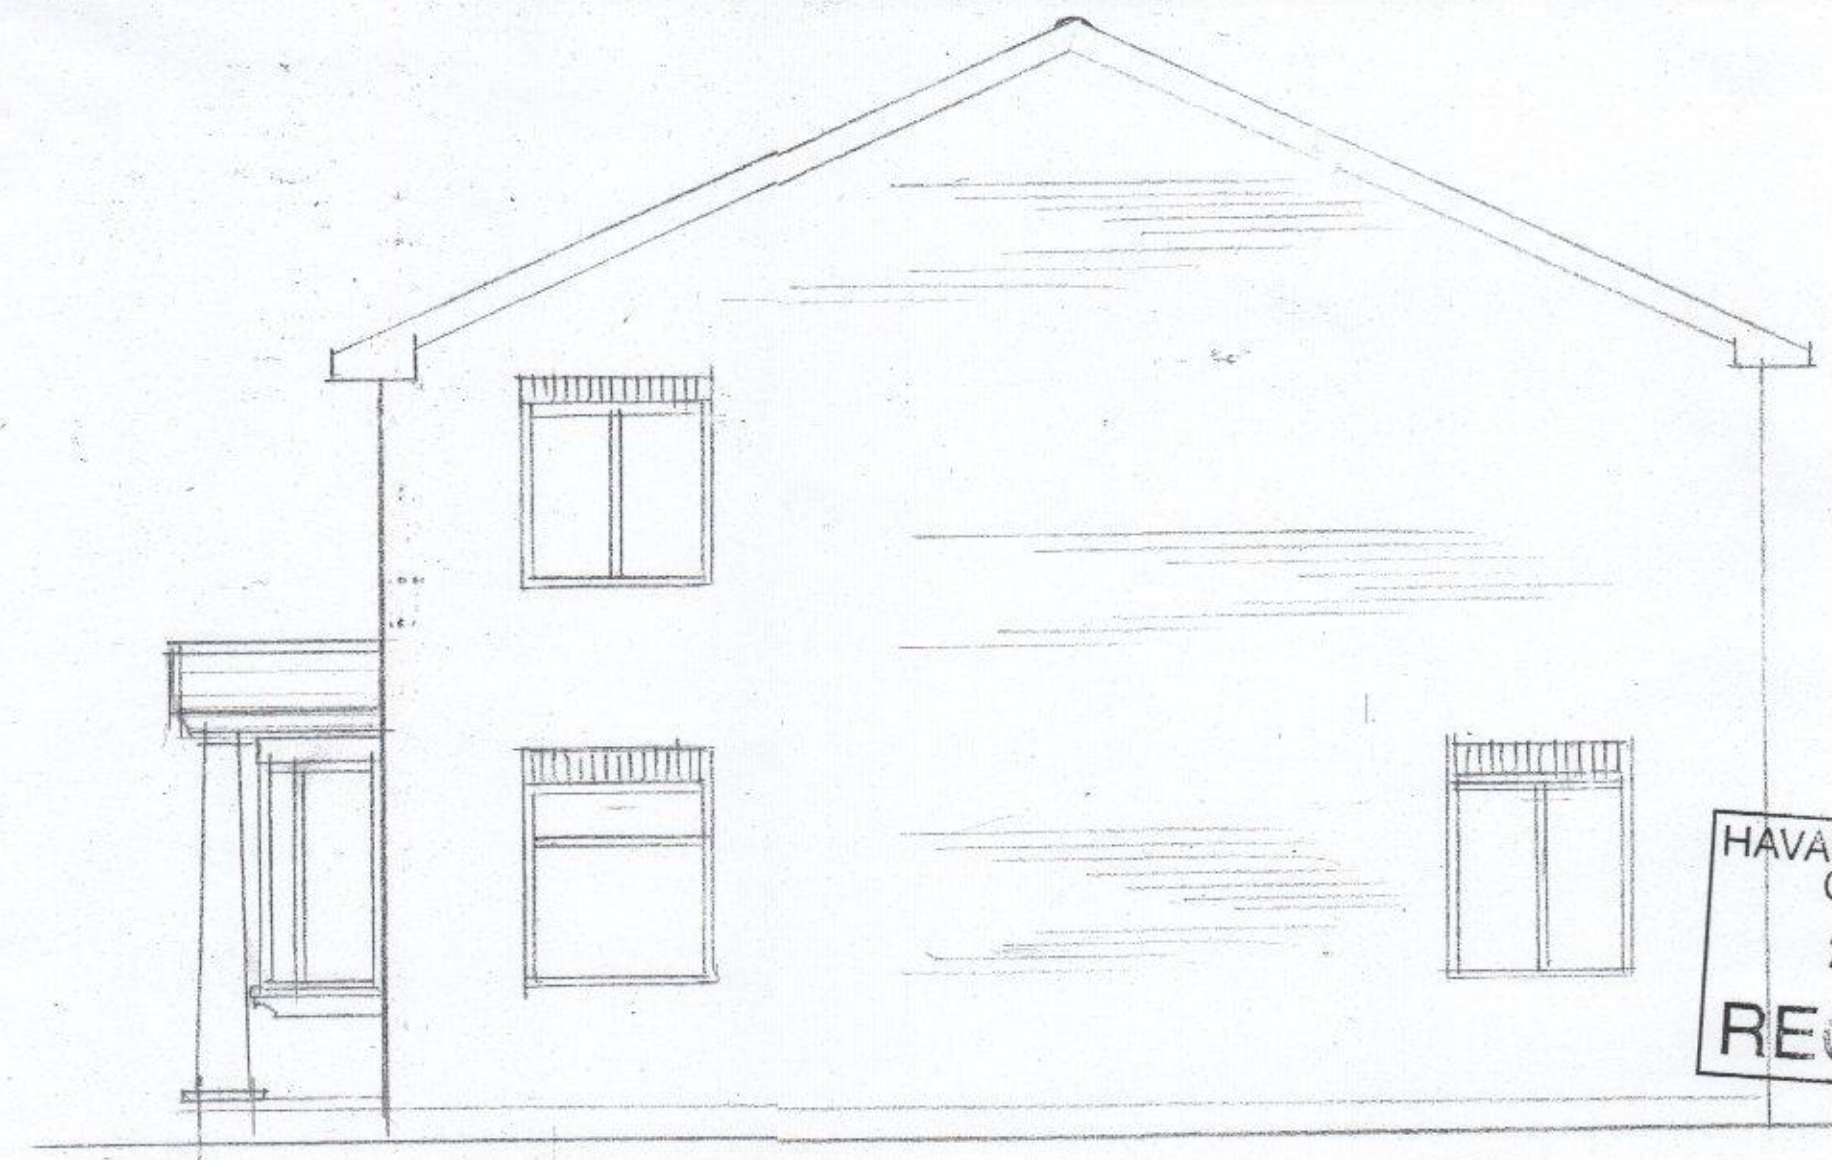

Existing South East Elevation

HAVANT BOROUGH
COUNCIL
23 MAR 2017
RECEIVED