


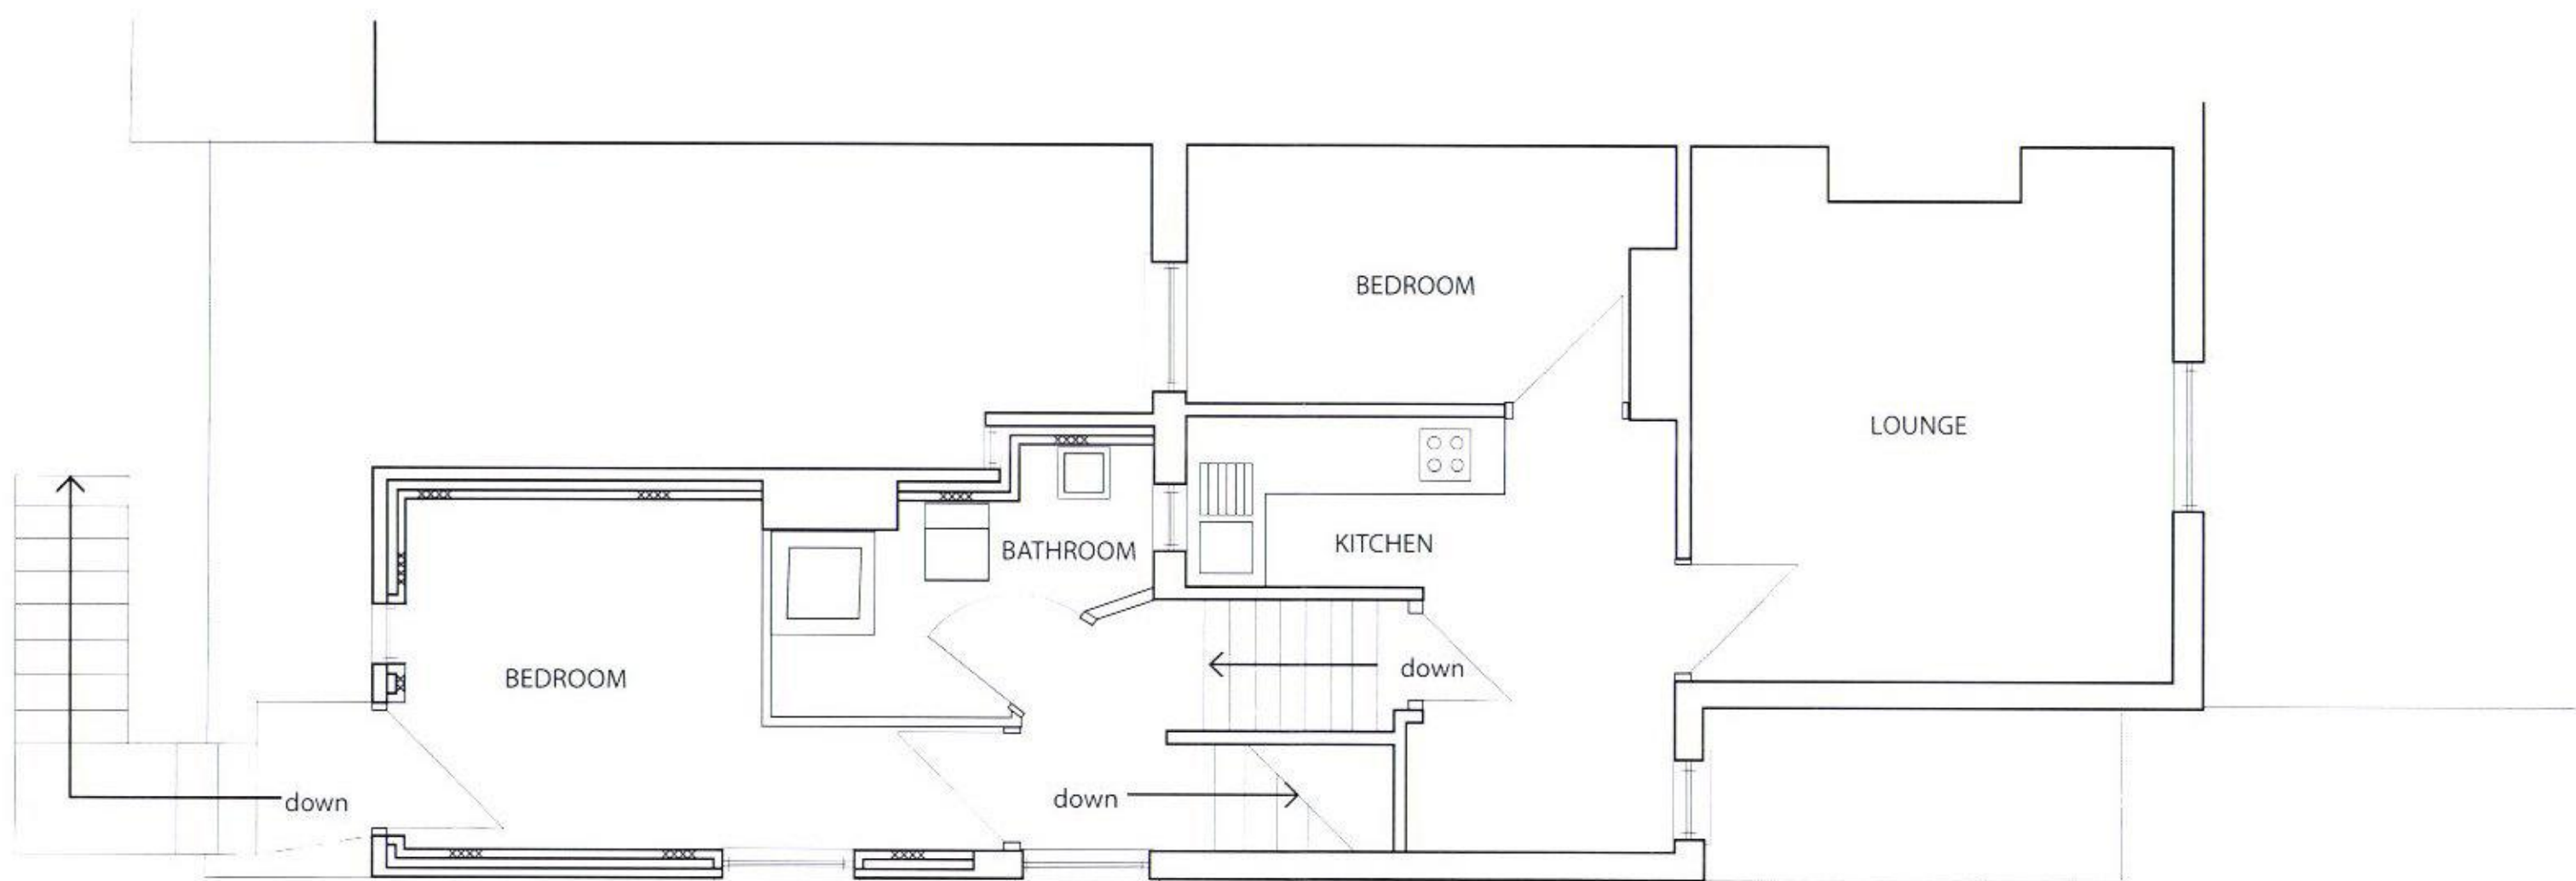

proposed first floor plan

SCALE -1/50

