



PHYSICAL SCALE IN METERS @ 1:100

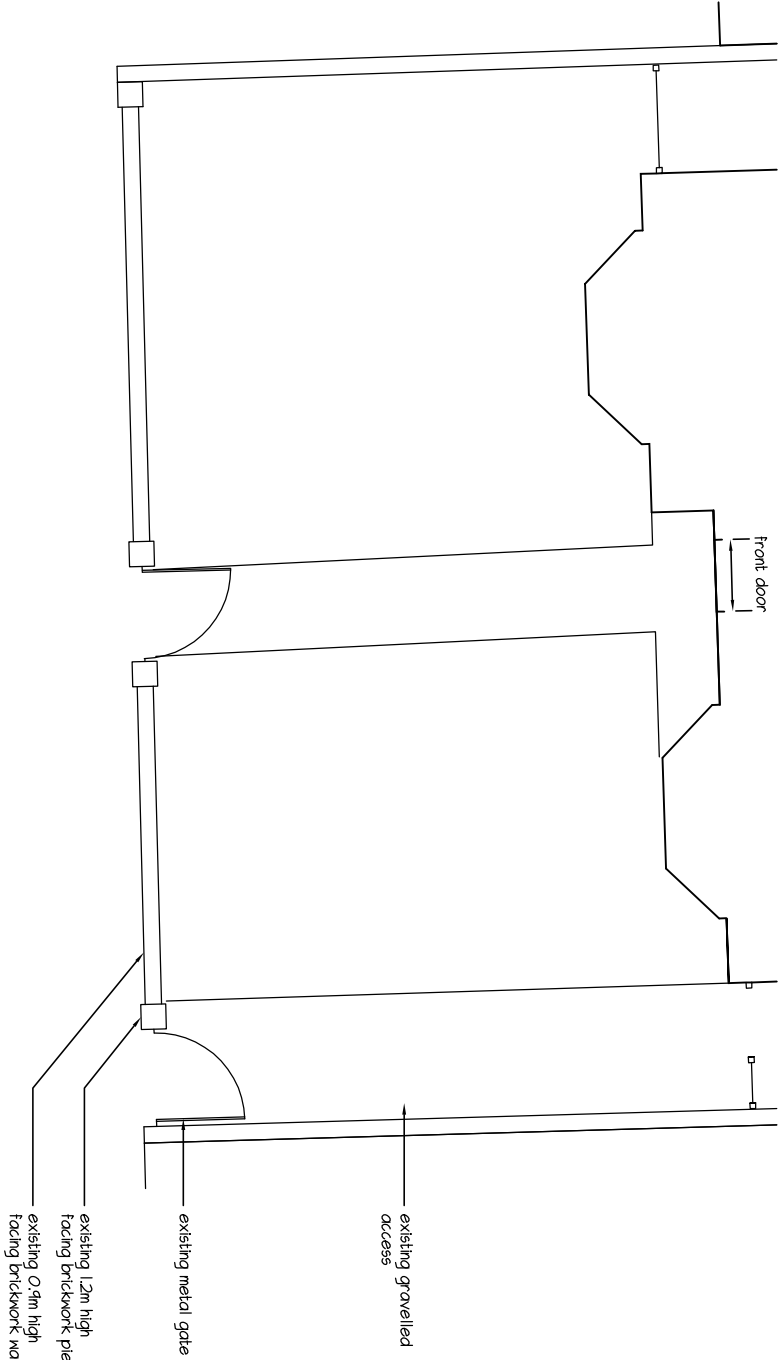

NOTES:
This drawing has been produced solely for PLANNING/DESIGN.
Do not Scale from this Drawing except for planning purposes.
Any drainage shown is presumed and to be checked on site before commencement of works.
This drawing is the copyright of MF Designs Ltd.

Existing Ground to Front of House

GROVE ROAD

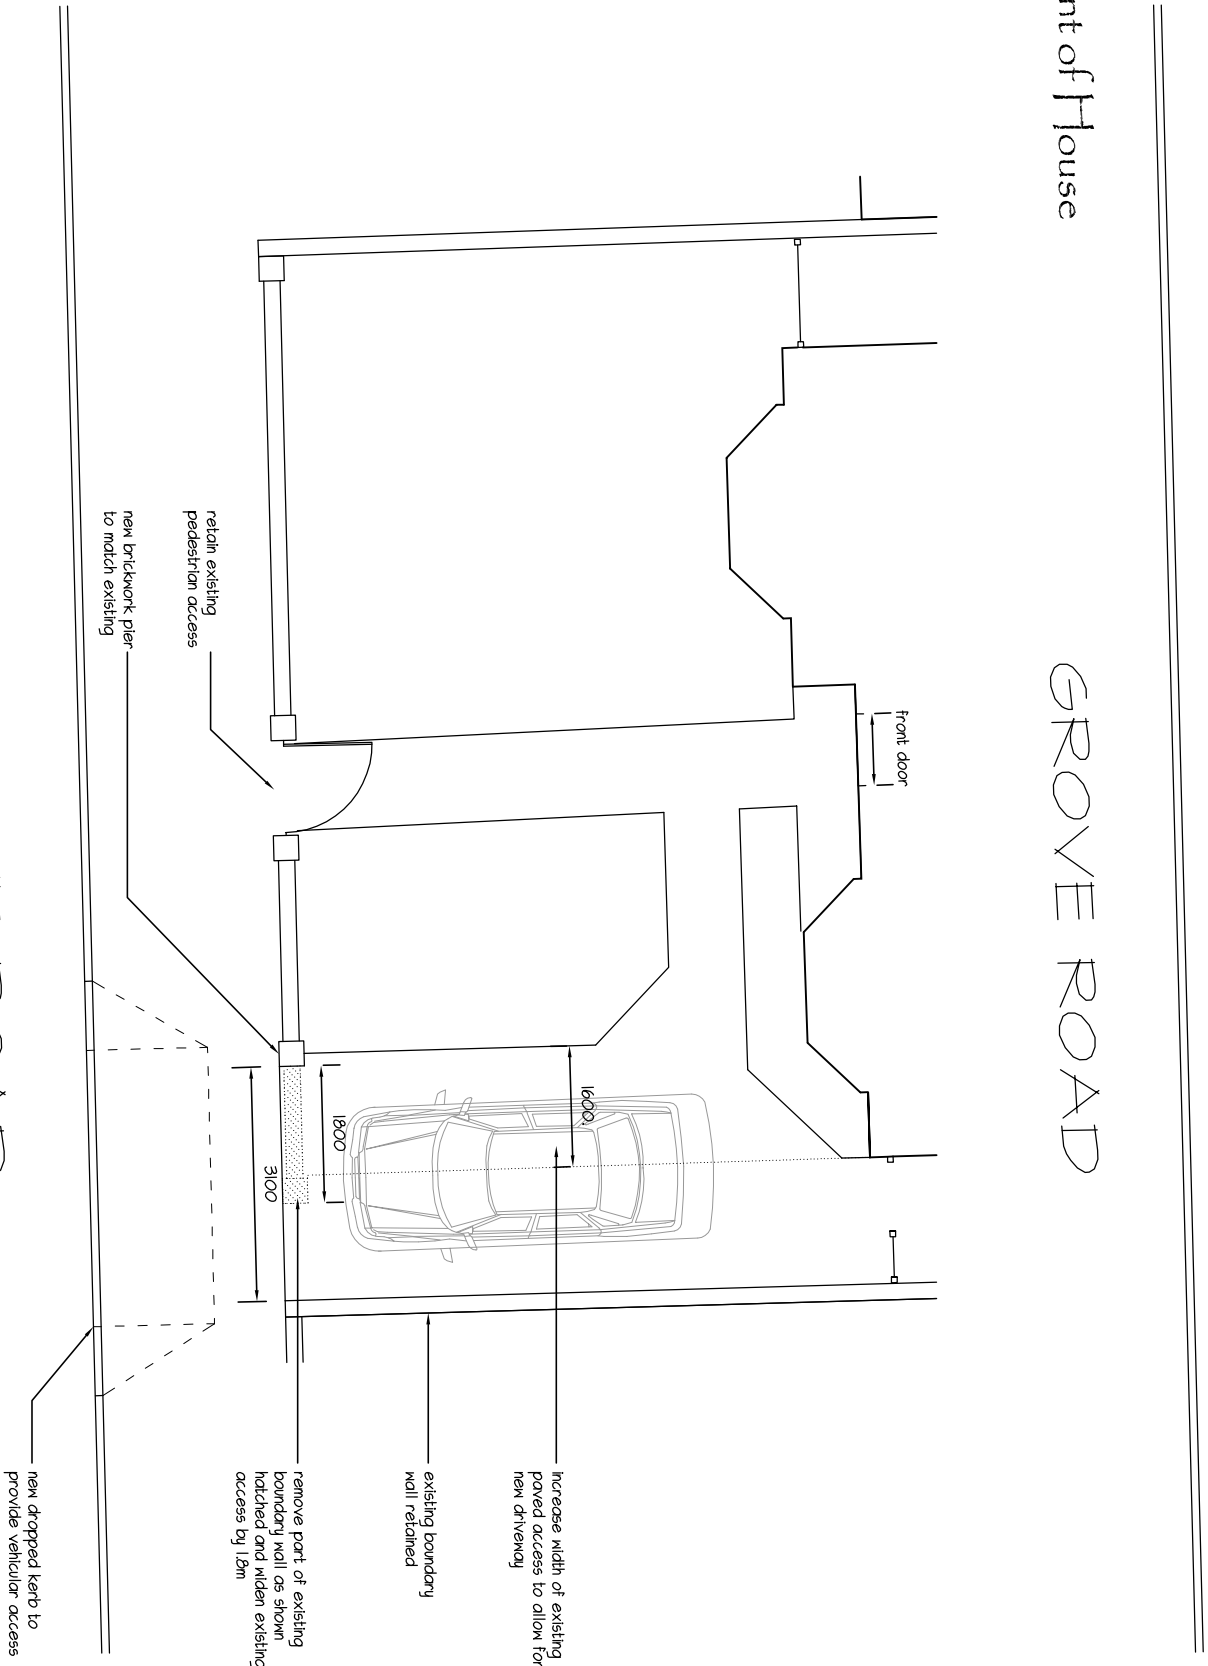

mf designs ltd

Chartered Architects



36 Grove Road • Havant • Hampshire • PO9 1AR
Director: Martin Farrer RIBA • Co Registration No:4507379

t/f 02392 470967
e admin@mfdesigns.org.uk

NEW DRIVE TO FRONT GARDEN - 36 Grove Road, Havant. PO9 1AR

Proposed Ground to Front of House

GROVE ROAD

Date: Jan 2017
Scale: 1:100

Job No: 3177
Dwg No: P_01