



PROPOSED TWO STOREY SIDE ADDITION
CLEAR COTTAGE, MANOR RD, HAYLING IS HANTS
FOR M. WILSON.

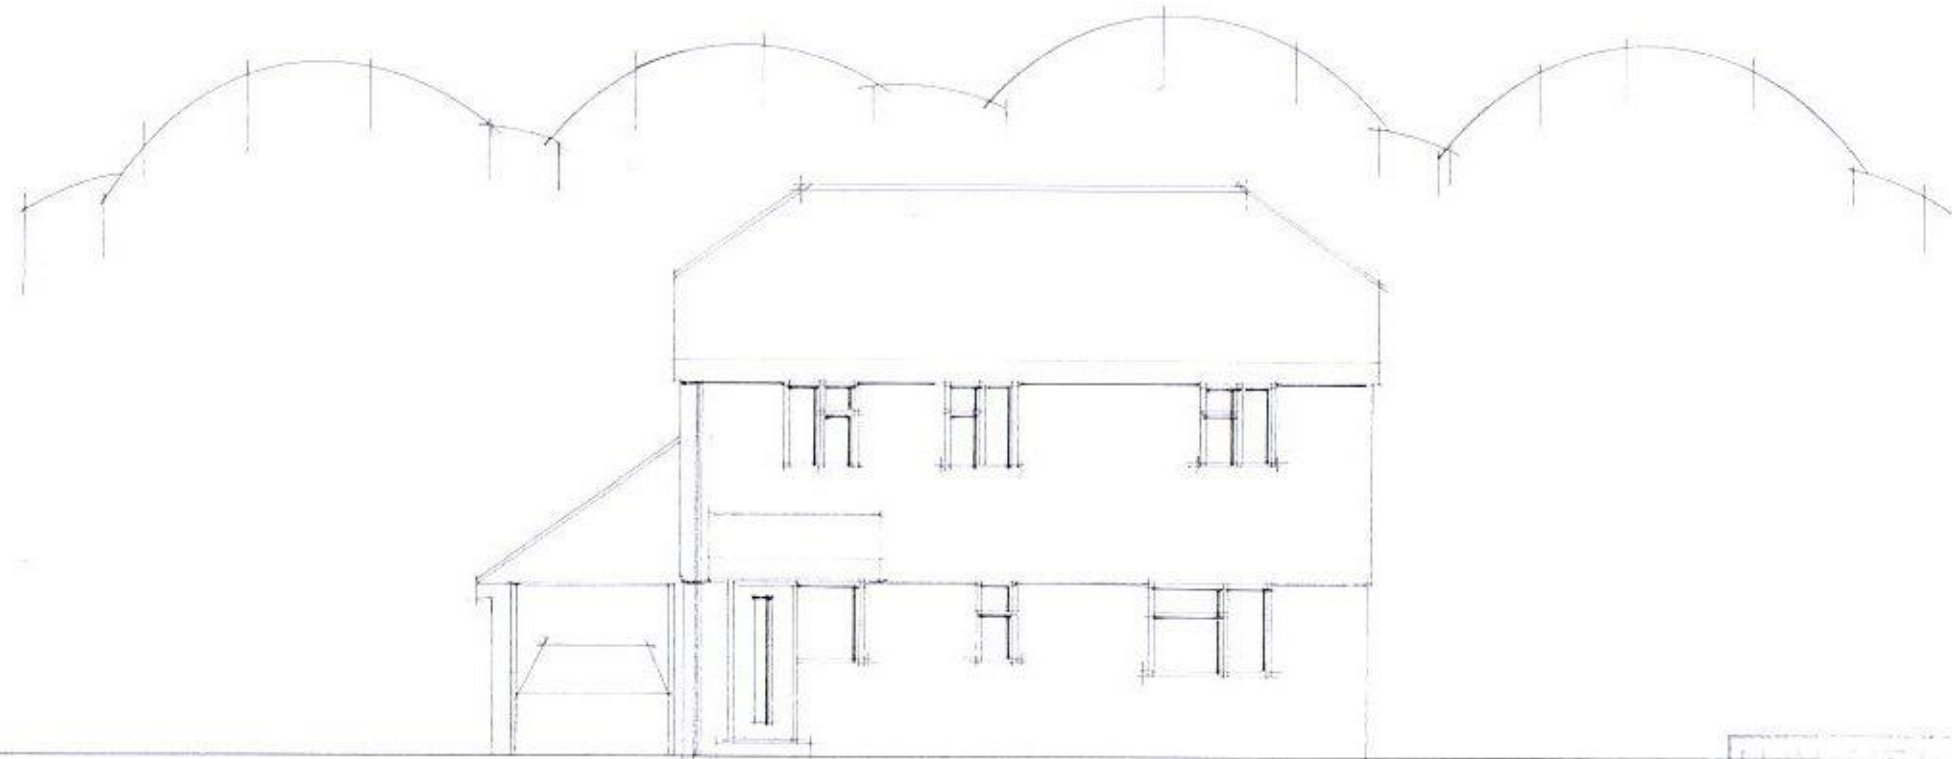

front

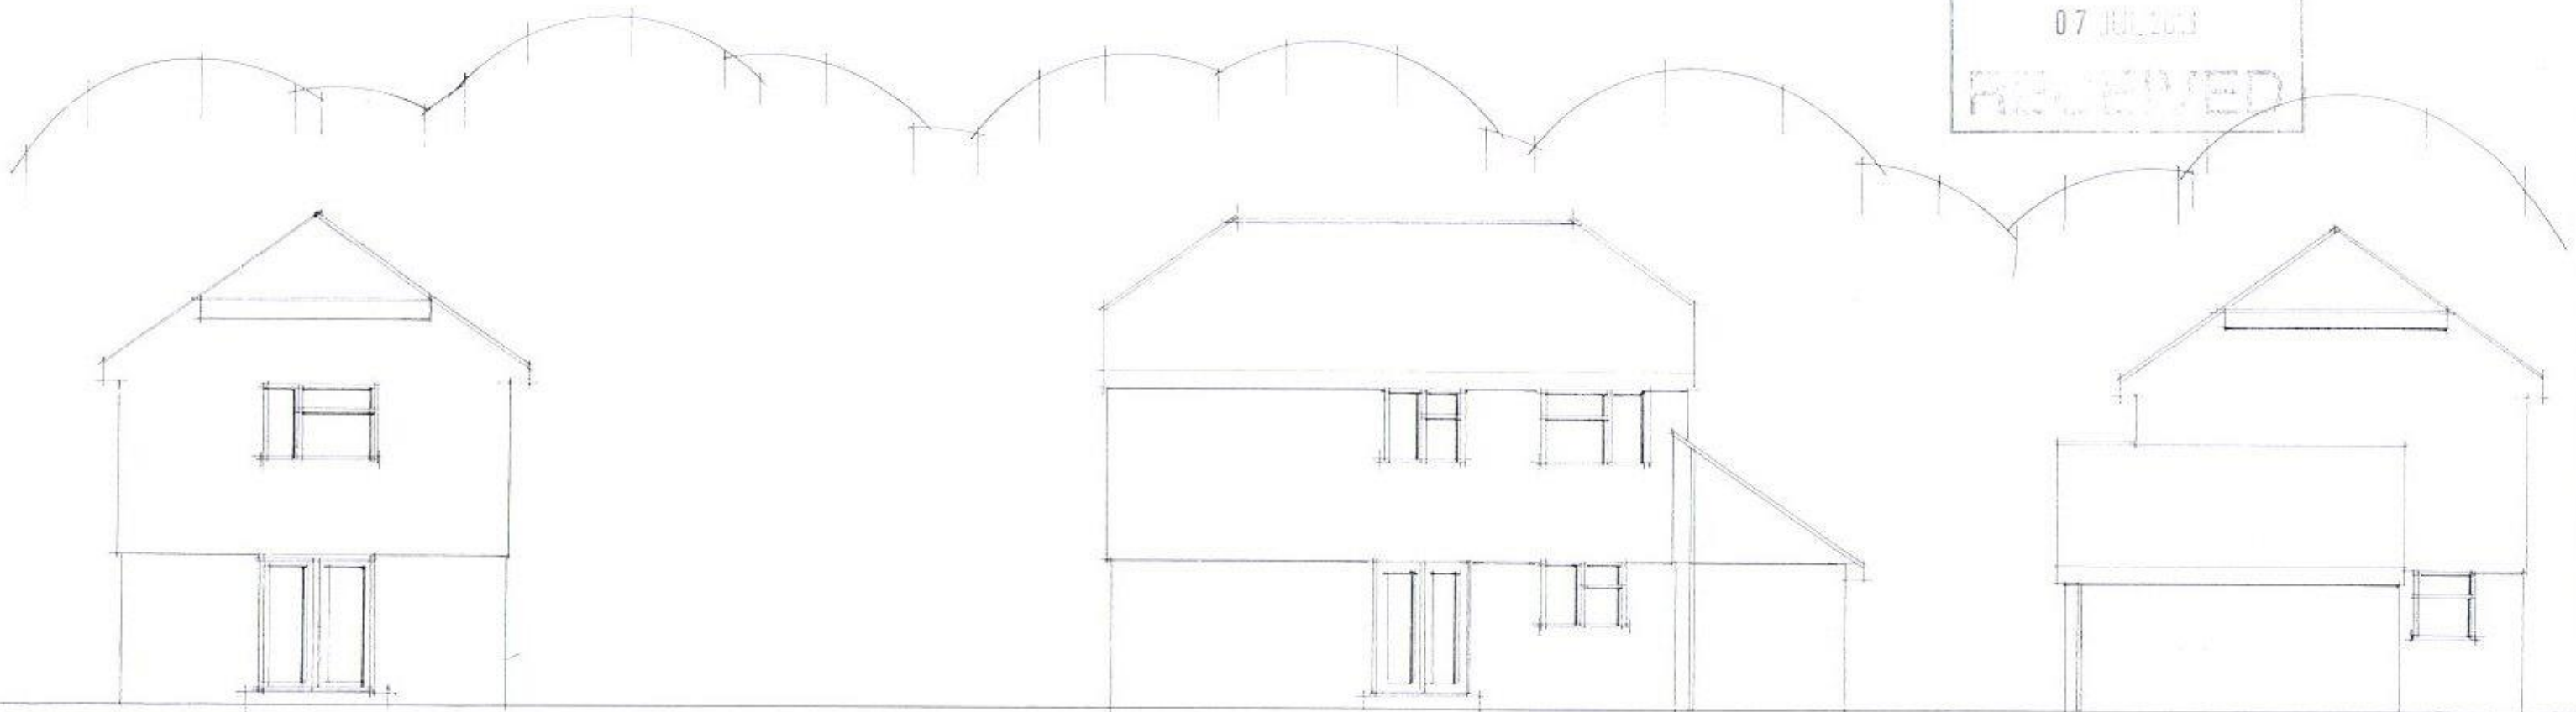

side

rear

side

date june 16
scale 1:100

EXISTING ELEVATIONS

PETER J. WALKER MRICS
CHARTERED SURVEYOR