
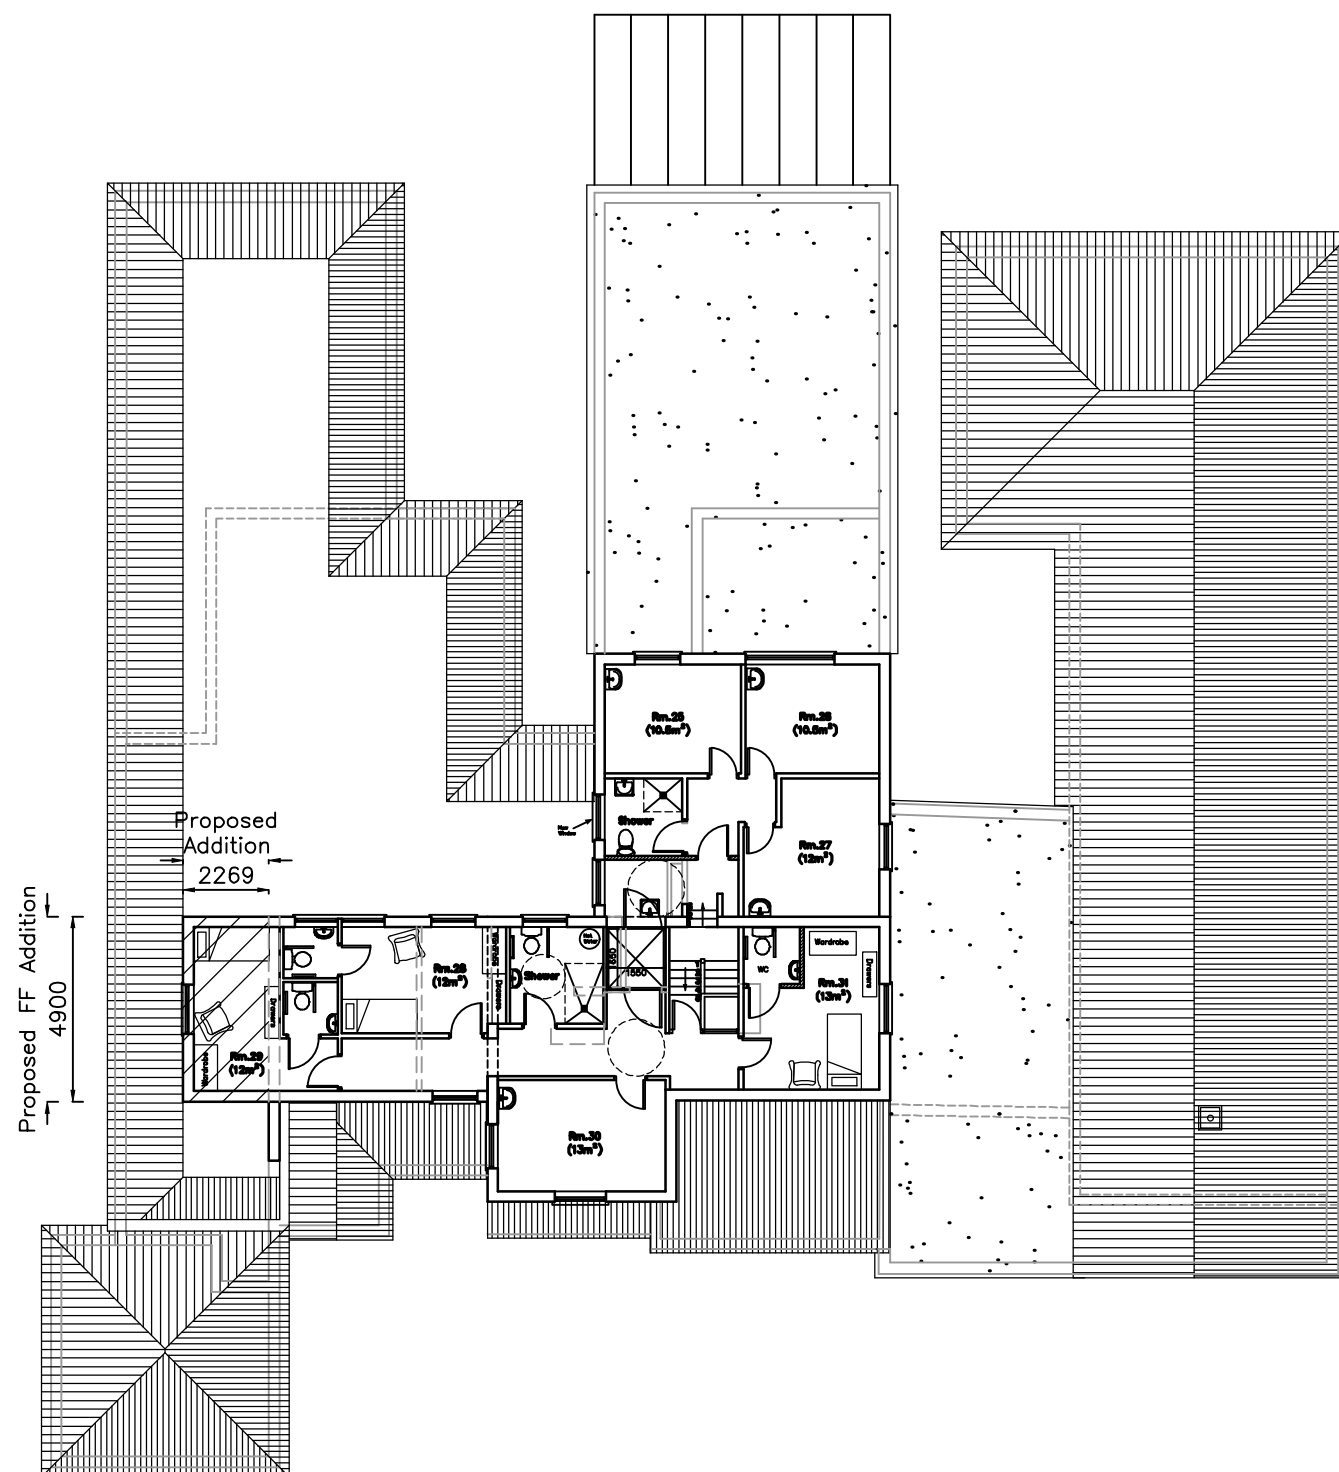


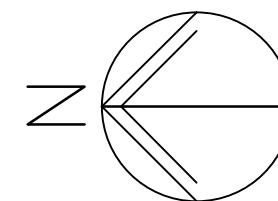

Blossom House
Beech Grove
Hayling Island
P011 9DP

Proposed First Floor Plan

Revisions

- A. Client revisions 28/06/16
- B. First floor revisions 05/07/16
- C. Clients Revisions 04/02/17
- D. Planning Updates 07/04/17



Scale A3 = 1:200, A1 = 1:100
Drawn SAR/ELR/BLB
Date 27/05/16

1618-403^D