
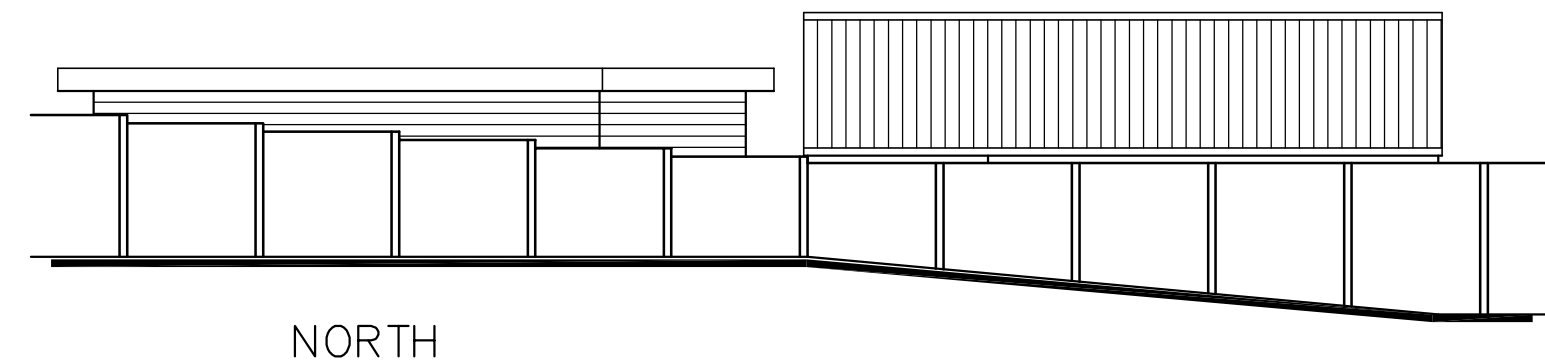
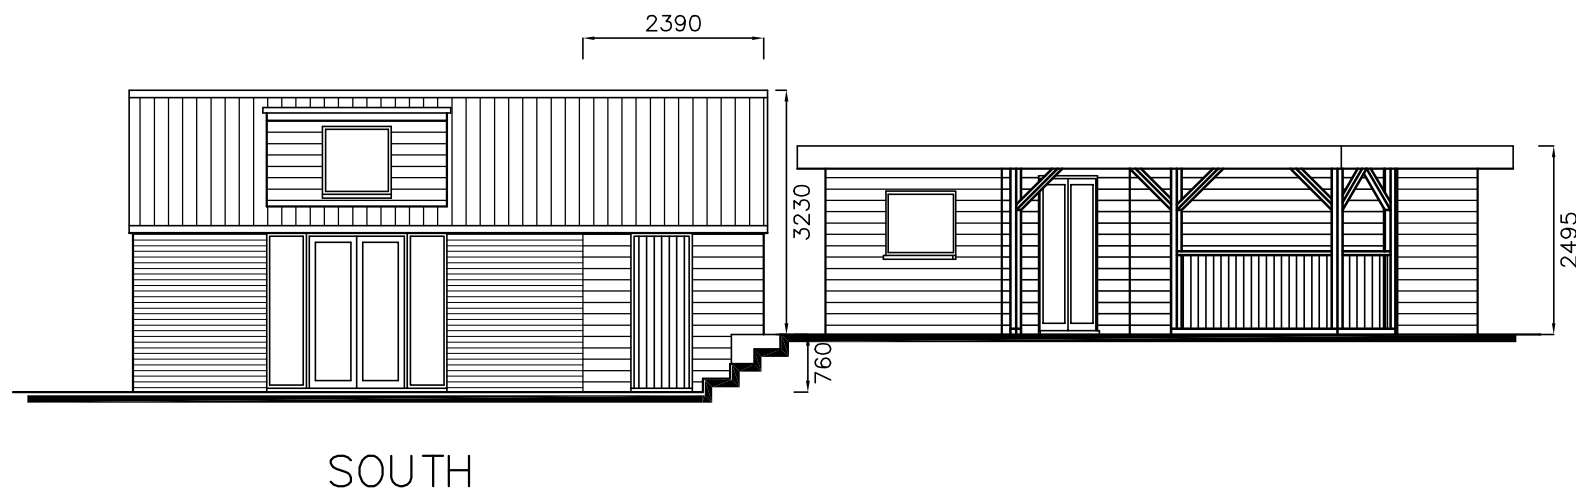


36 The Thicket,  
Widley,  
Waterlooville,  
P07 5JL

## ELEVATIONS PLANS

Revisions

A.  
B.  
C.  
D.

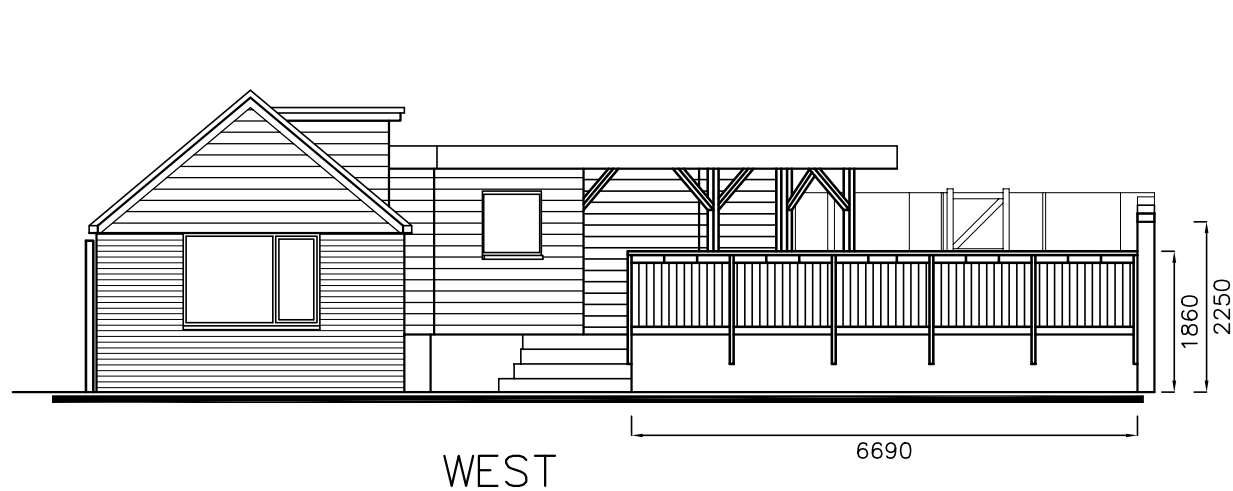

Scale A1 = 1:50, A3 = 1:100  
Date 05/01/17  
Drawn JHL

17001-501<sup>0</sup>

metres

10

20

30