


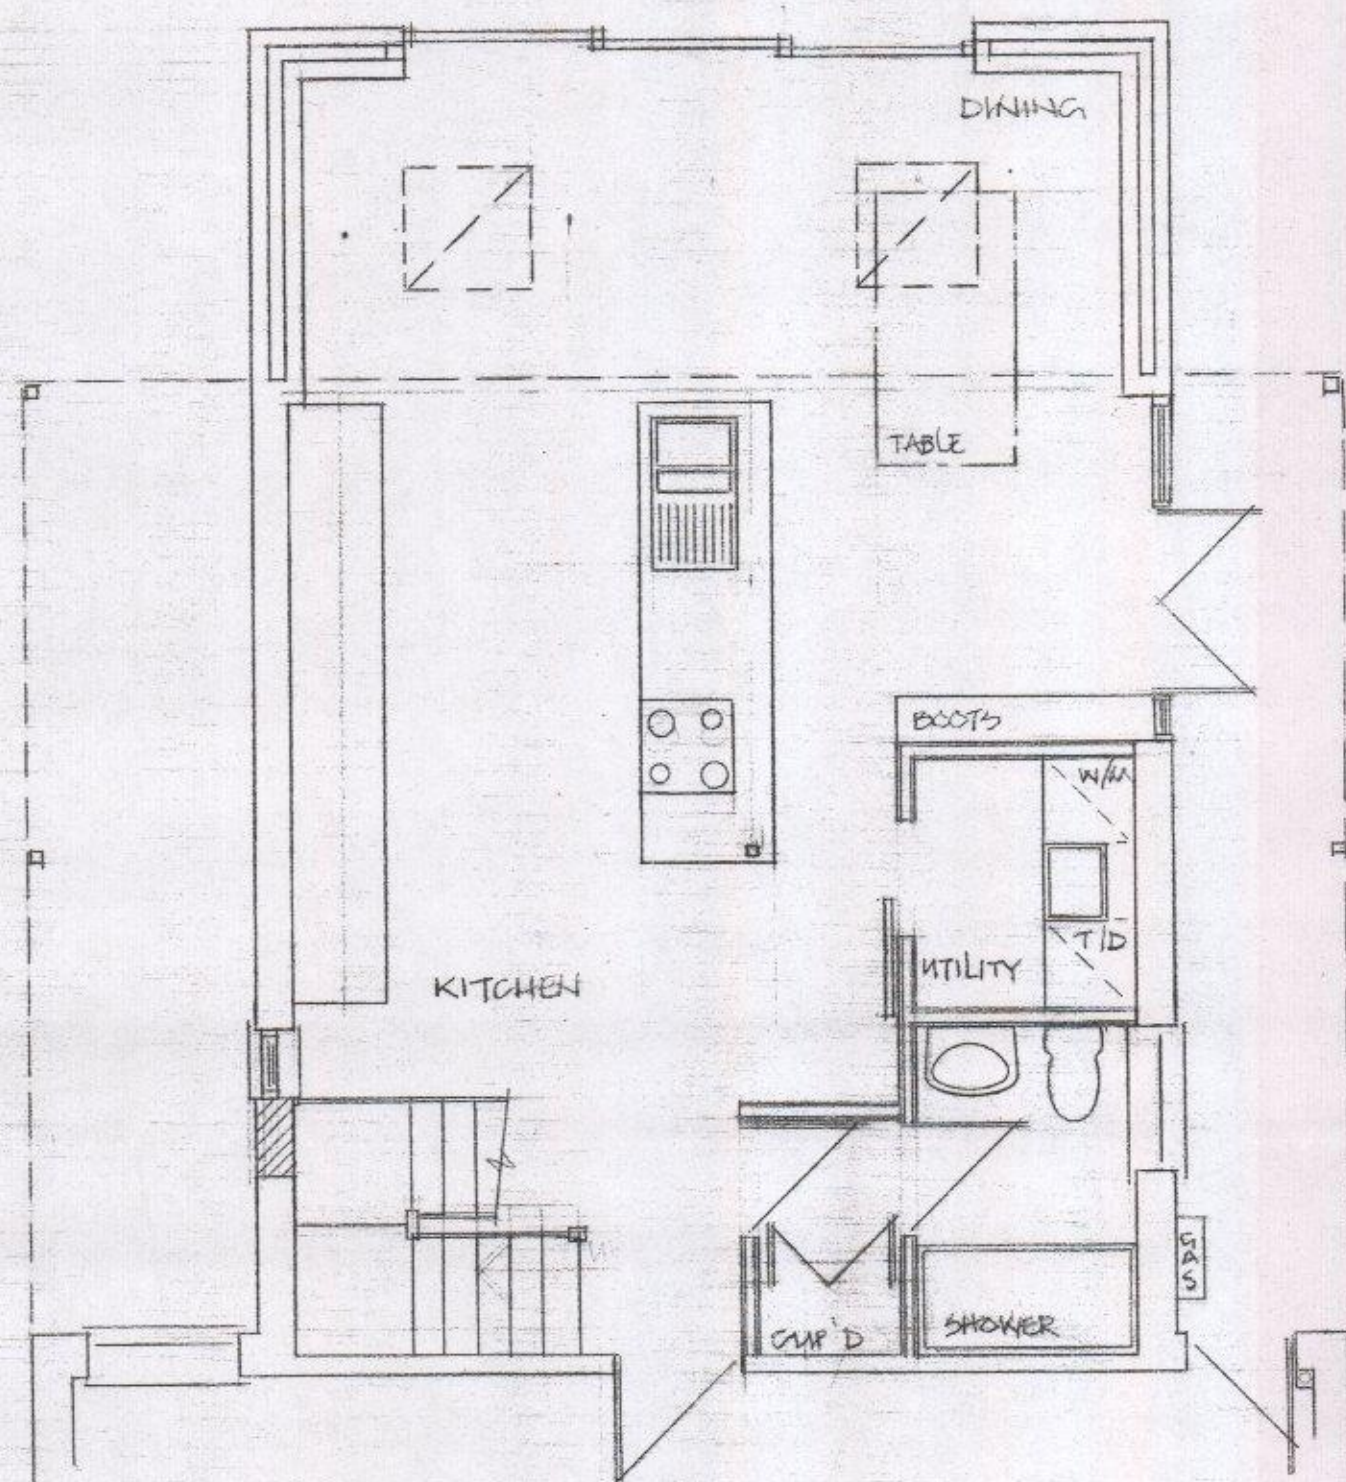

NO AMENDMENTS OR EXTENSIONS
TO THIS PART OF THE ORIGINAL
BUNGALOW.

GROUND PLAN



PROPOSED SOUTH ELEVATION

HAVANT BOROUGH
COUNCIL
21 DEC 2015
RECEIVED

MAISIE RUDKIN

GOG SOUTHLEIGH RD
EMSWORTH
HANTS PO10 7

PROPOSED GROUND FLOOR
AND REAR ELEVATIONS

David Niven Design Ltd

davidnivedesign@gmail.com
07973 342 807 01243 330070
14 Westbourne Avenue,
Emsworth, Hampshire PO10 7QU



Architectural Design & Planning

1:50

SEPT '15

15/10/95/2