


SOUTHERN WATER

HAVANT BOROUGH
COUNCIL

23 SEP 2016

RECEIVED

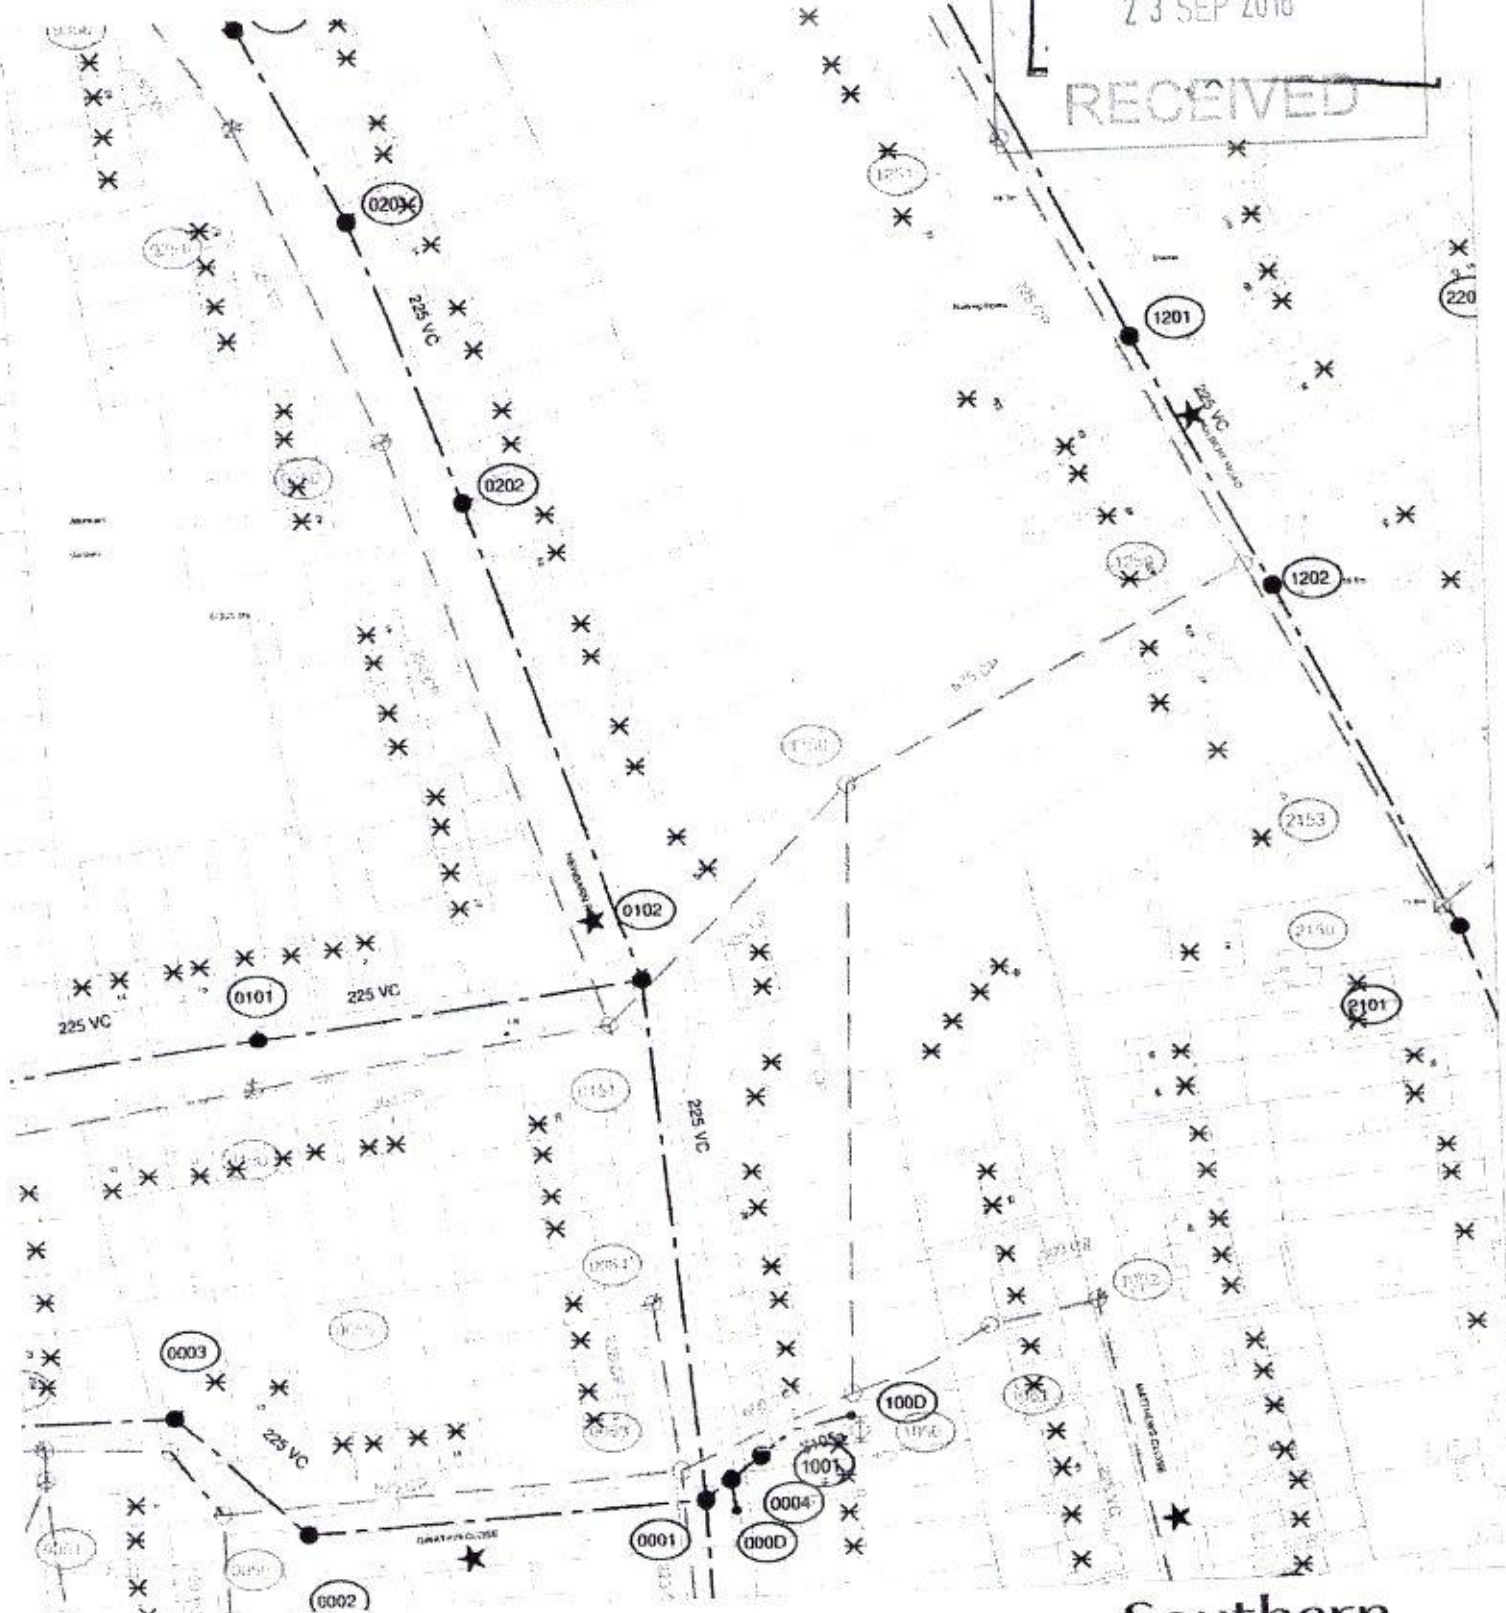

The positions of pipes shown on this plan are believed to be correct, but Southern Water Services Ltd accept no responsibility in the event of inaccuracy. The actual positions should be determined on site.

Based upon Ordnance Survey Digital Data with the permission of the controller at ILM S.D. Crown Copyright Reserved Licence No. WC 298530

O.S. REF: SU7007SW

Scale: 1:1250

Screen Print

WARNING: BAC pipes are constructed of Bonded Asbestos Cement
WARNING: Unknown (UNK) materials may include Bonded Asbestos Cement

Southern Water

Printed By: jayarar

Date: 21-4-2014

Southern Water MapGuide Browser

Requested By: