


PROPOSED FRONT ADDITION & ALTERATIONS
158, SEAFRONT, HAYLING ISLAND, HANTS
FOR MR & MRS J. CASSIDY

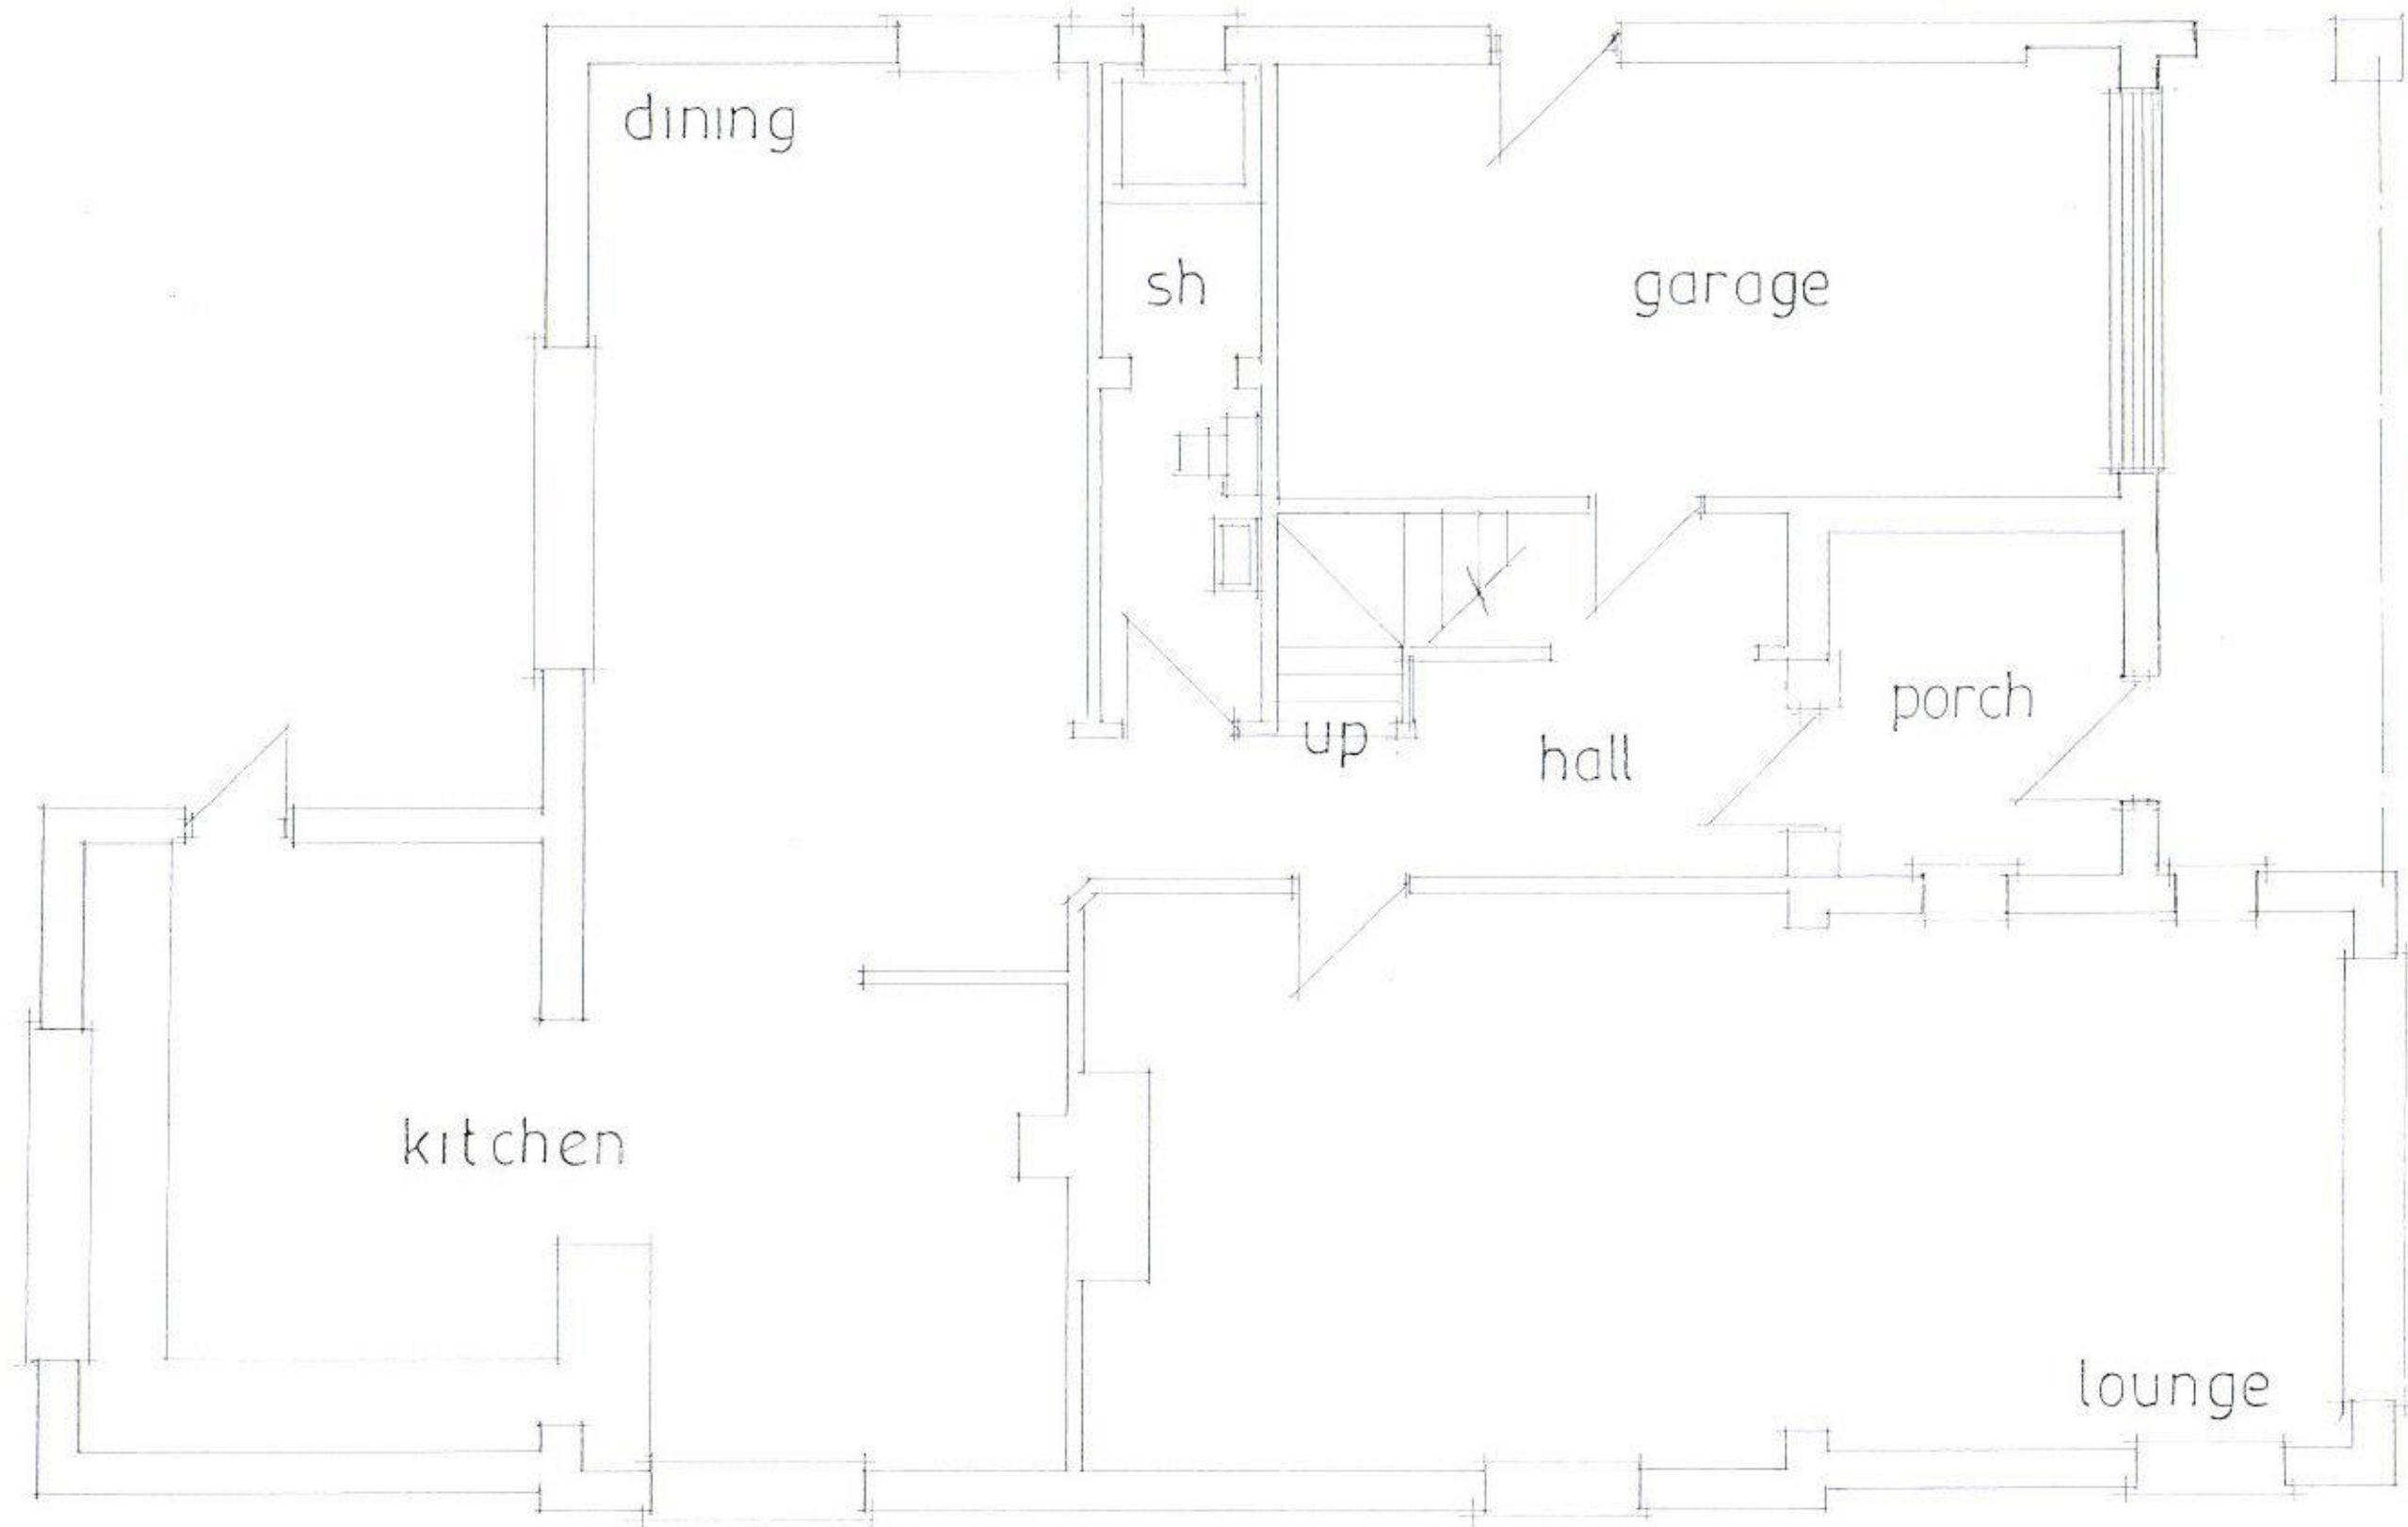

Existing Ground Floor

date aug 16
scale 1:50

PETER J. WALKER MRICS
CHARTERED SURVEYOR
182 SEAFRONT, HAYLING ISLAND, HANTS
PO11 9 AN

11:13 02392467571

RECEIVED
- 6 SEP 2016
HAYLING BOROUGH
COUNCIL