
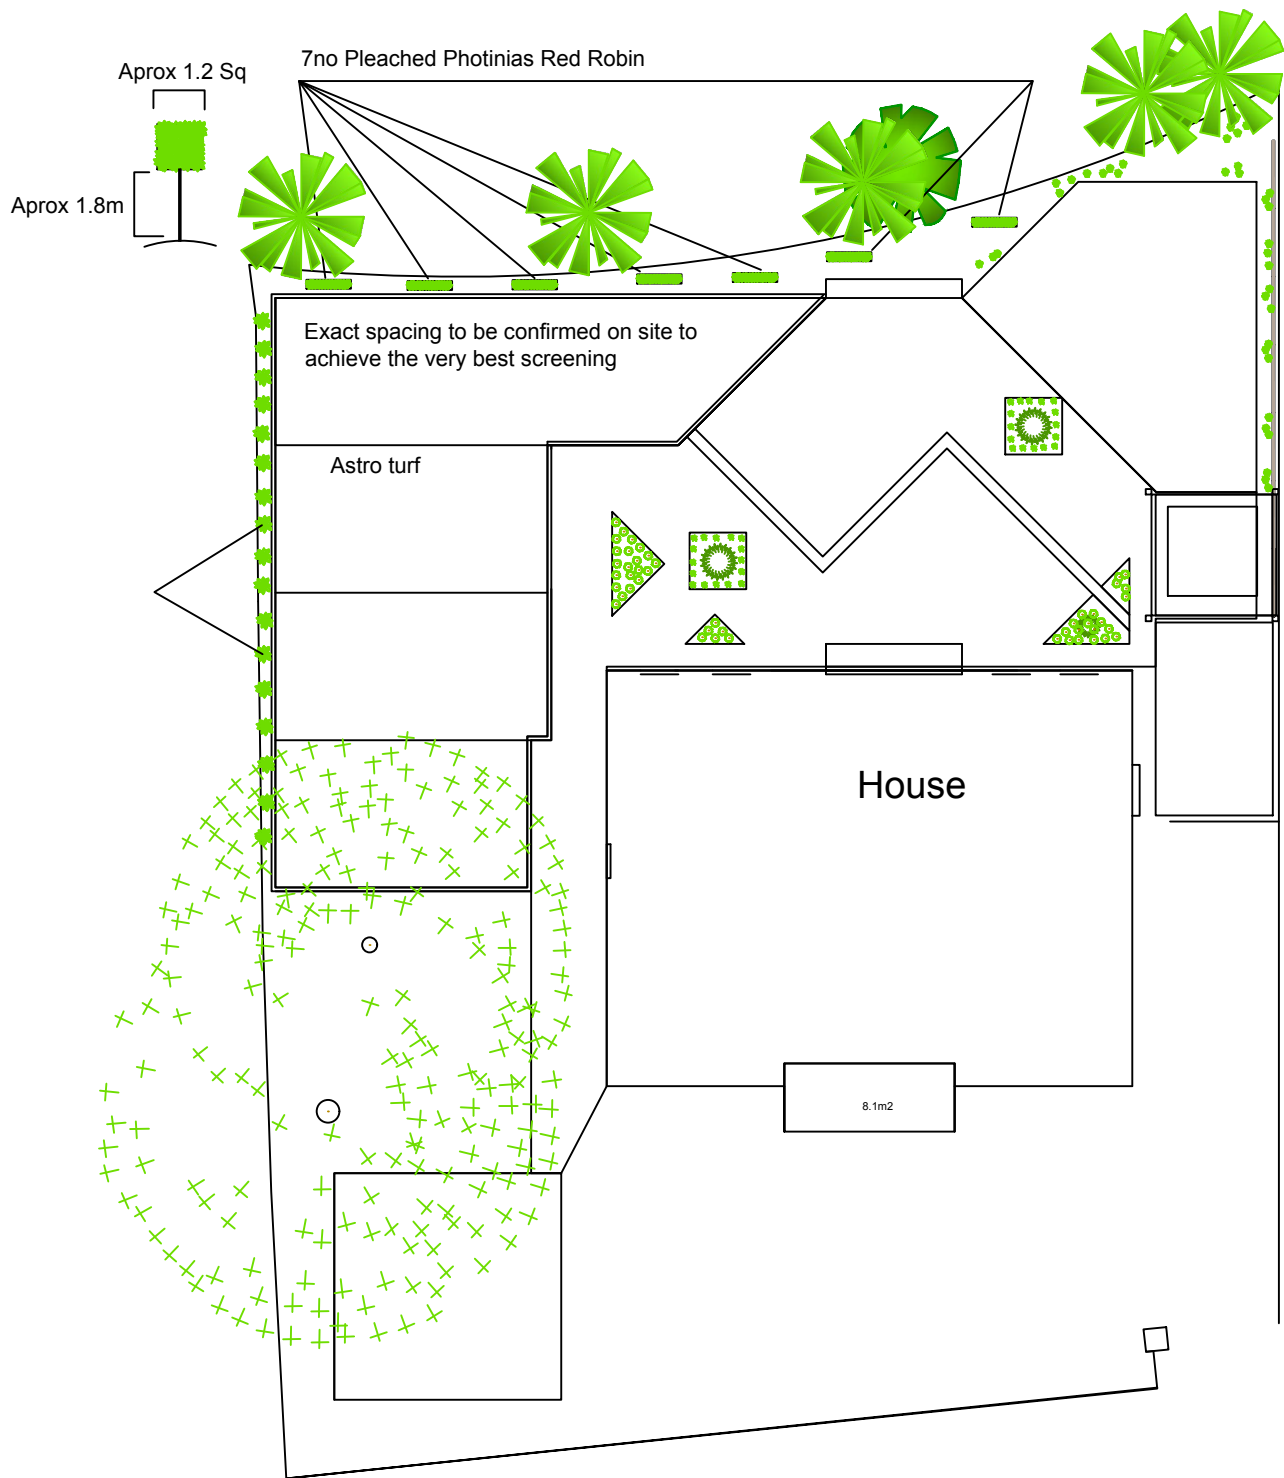
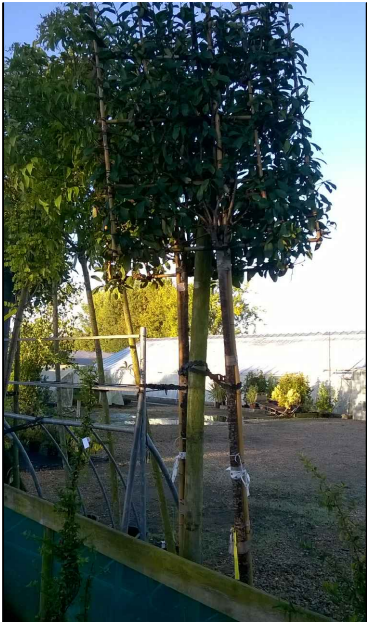
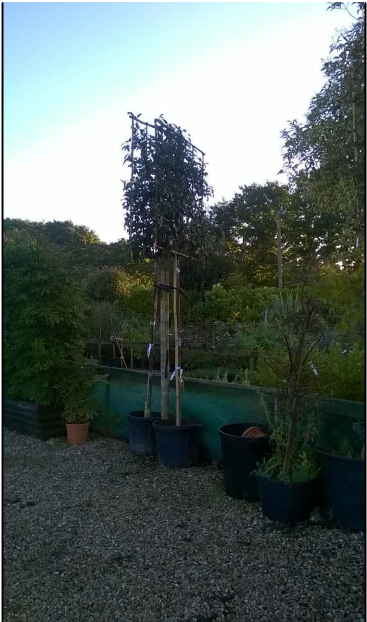
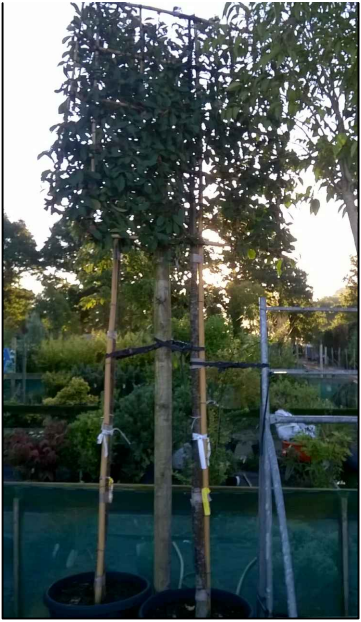


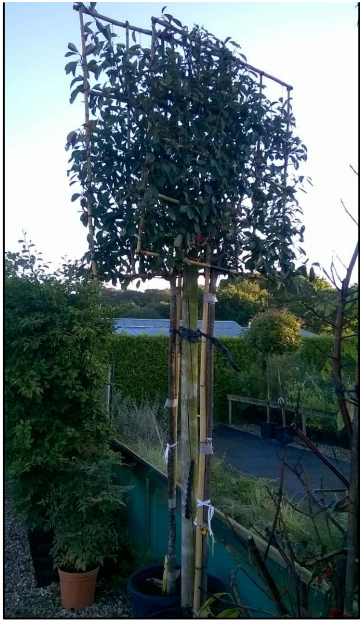

Wangfield Lane, Curdrige Southampton, Hampshire, SO312DA C:\Users\sam\mercer\Pictures\signature.jpg	Client: Mr Luis Esposito Park House 8b Langstone Road Havant Hampshire PO91RE	Title: Rear Garden Planting Plan	Date: May 2016
		Drawing No: 26273	Drawn By: Sam Mercer
		Scale:1:200	Version:6