


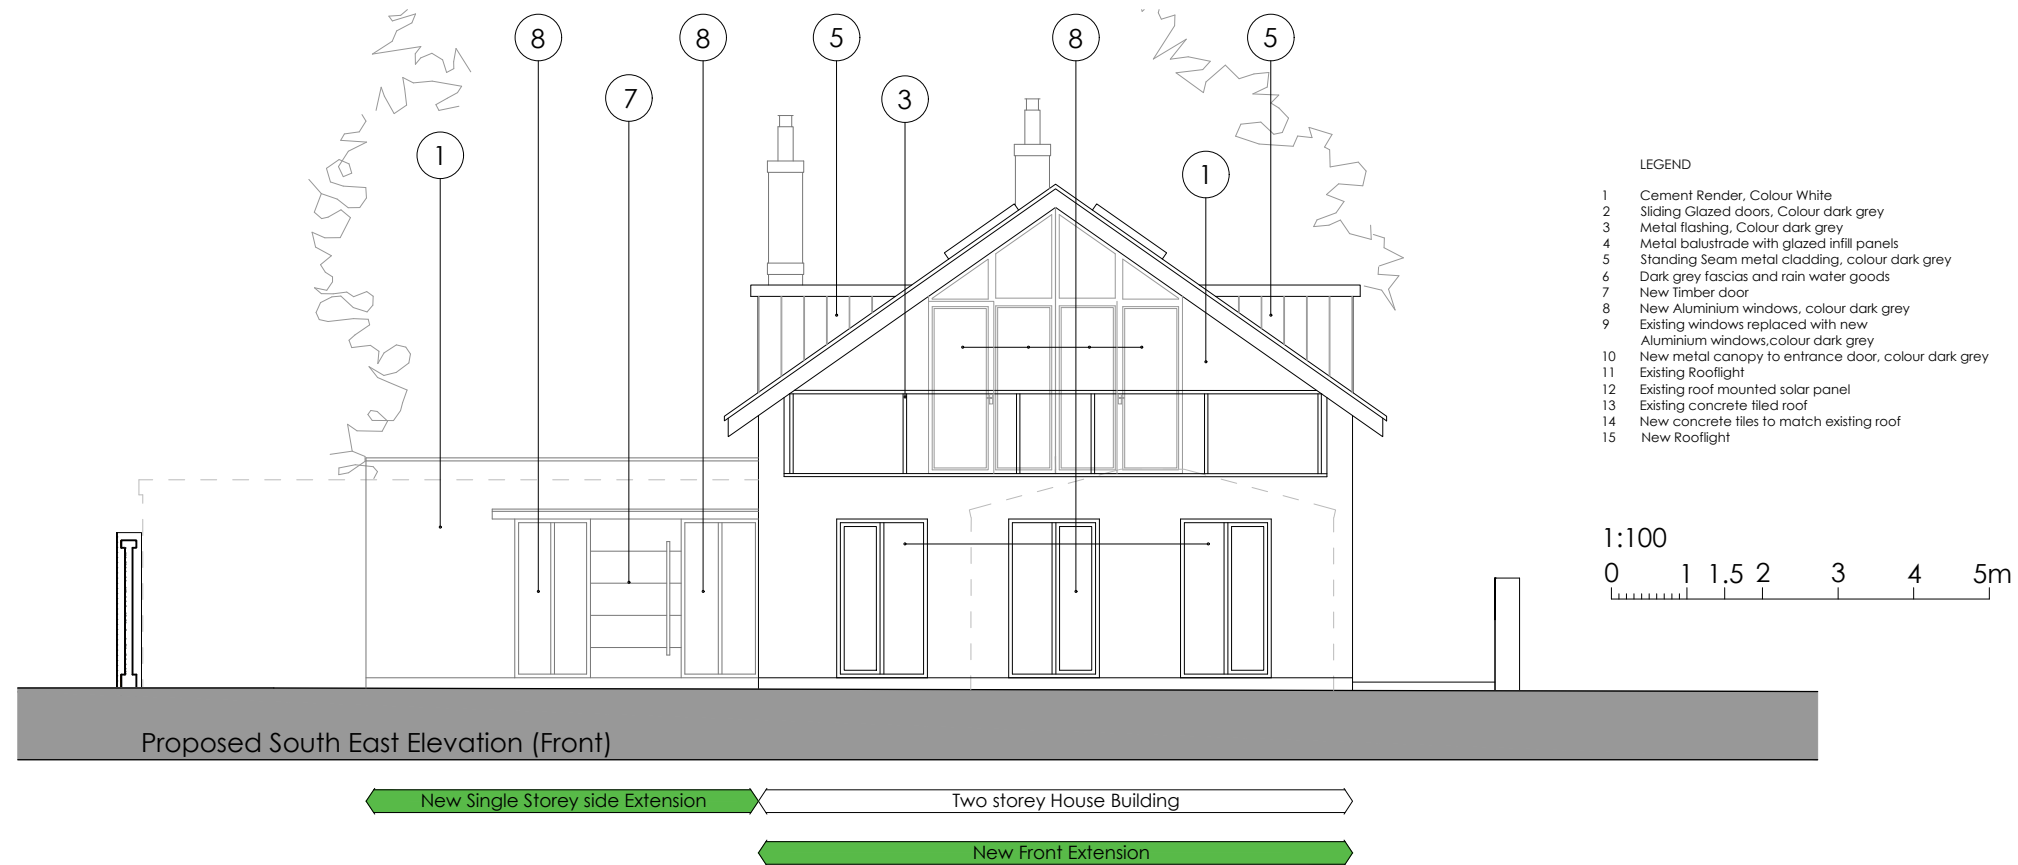

Copyright is reserved by NOW Survey and is issued on the condition that it is not copied or disclosed by or to any unauthorised persons without prior consent in writing from NOW Survey.

All dimensions to be checked on site

REV	DESCRIPTION	DRAWN	DATE	Drawing Ref	Rev	Drawing Title
-	New drawing	SPG	28.10.16	NSR 09	B	Proposed Elevations
A	Issued for Planning	SPG	19.01.17			Sheet 1
B	Elevation title error amended	SPG	26.01.17			
				Scale at A1	Scale at A3	
				1:50	1:100	
				Date		
				28 Oct 2016		
				Drawn by		
				SPG		

47 North Shore Road
Hayling Island
Havant
PO11 0HN

71-72a Bedford Place
Southampton
SO15 2DS

Tel 0845 050 0022
www.now-survey.com