
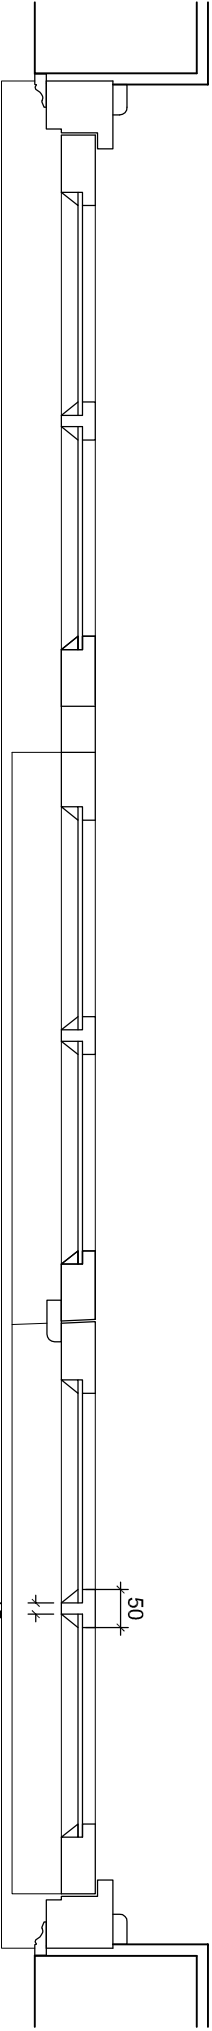


PHYSICAL SCALE IN MILLIMETERS @ 1:10

NOTES:  
This drawing has been produced solely for PLANNING/DESIGN.  
Do not Scale from this Drawing except for planning purposes.  
This drawing is the copyright of MF Designs Ltd.

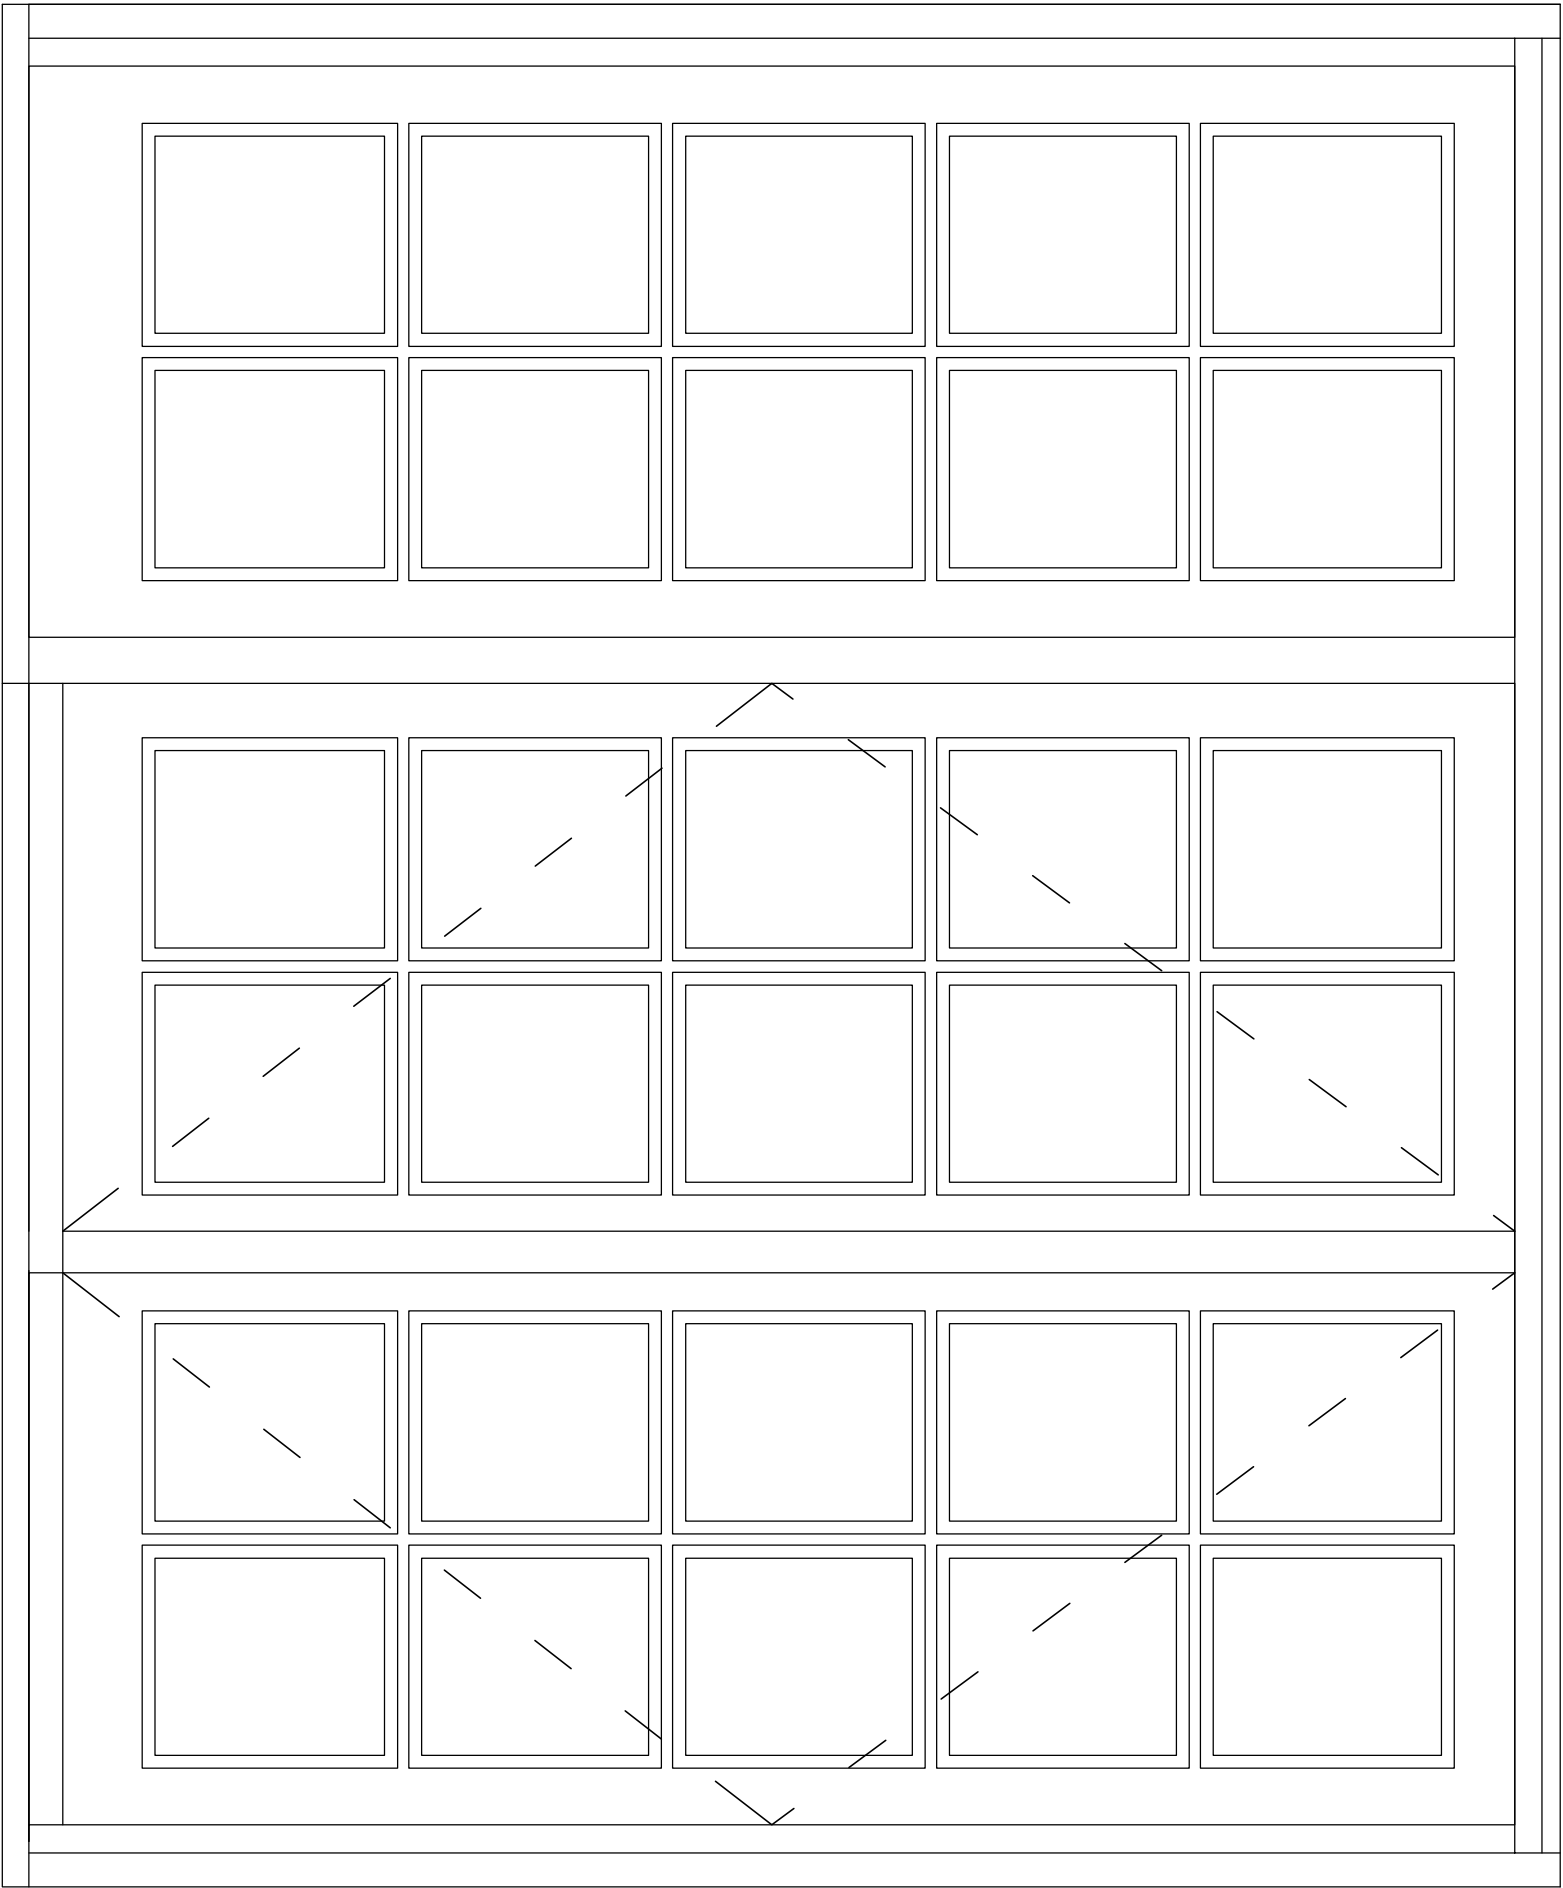

Existing Door ~ D.1

REPLACEMENT RENDER & FENESTRATION ~ 5b King Street, Emsworth

